NAYAGARH - AC CALCULATION

Store Name	State	Floor	Floor Area	Column Area	Lift Area	AC. Area	Per SQ.FT.	REQ. TR	4 TR	1TR	Total TR	TYPE	BRAND	PHASE
NAYAGARH	OD	Ground Floor	4892	0	0	4892	152.875	32.00	8.00		32.00	CASSETTE 1:1		
NAYAGARH	OD	First Floor	4867	0	0	4867	152.09375	32.00	8.00		32.00			
TOTAL				0	0			64.00	16.00		64.00			

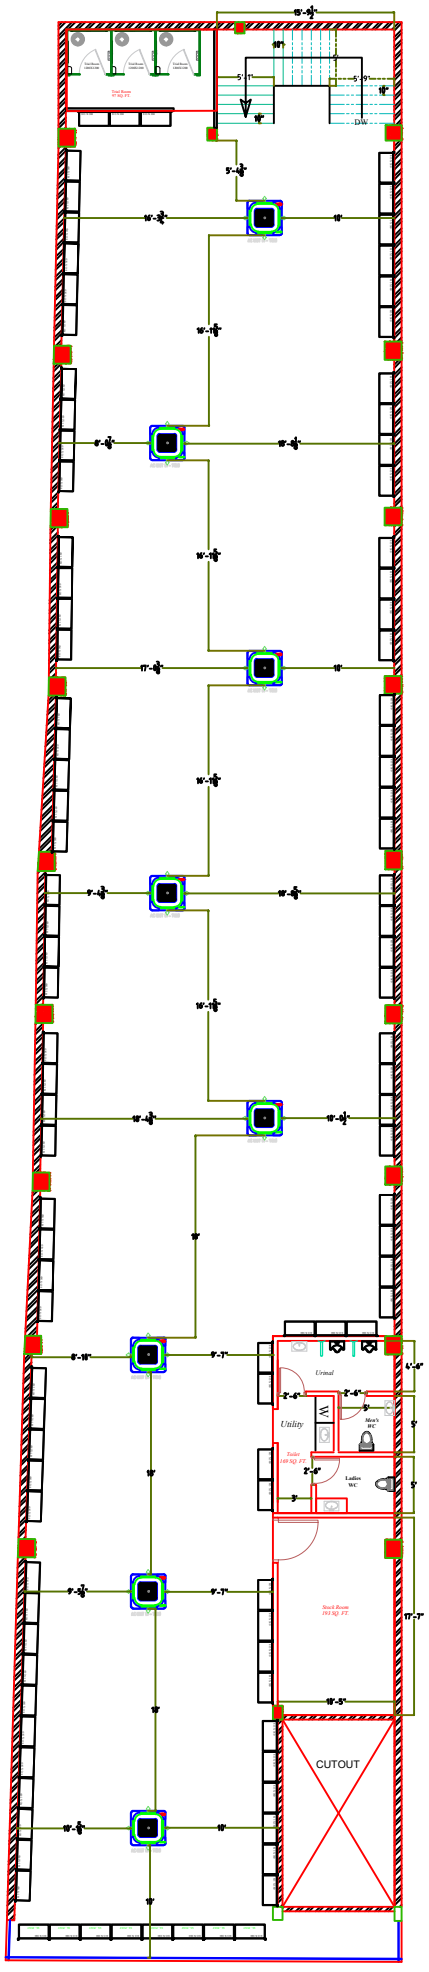

FIRST FLOOR PLAN

srijan STYLE

FIRST FLOOR AREA DETAILS

TOTAL FLOOR AREA	- 5181	SQ.FT.
STAIR & LIFT AREA	- 147	SQ.FT.
TOILET AREA	- 169	SQ.FT.
COLUMN AREA	- 00	SQ.FT.
TOTAL CARPET AREA	- 4867	SQ.FT.

NAYAGARH (ODISHA)
ALL FLOOR AREA DETAIL

GROUND FLOOR AREA	= 4892	SQ.FT.
FIRST FLOOR CARPET AREA	= 4867	SQ.FT.
TOTAL CARPET AREA	= 9759	SQ.FT.

GENERAL NOTS:

1. ALL DIMENSIONS ARE IN ARCHITECTURAL UNITS OTHERWISE MENTIONED
2. DRAWING NOT TO BE IN SCALE ONLY WRITTEN DIMENSION TO FOLLOW.

AUTHORIZED SIGNATURE

BRAND NAME

srijan STYLE

PROJECT NAME

NAYAGARH. (ODISHA) .

DETAILS OF RELEASE

REV.	DATE	DESCRIPTION	VERSION
1.	09.06.2026	CIVIL LAYOUT	1.01
2.	0.0.2026	FURNITURE LAYOUT	2.01
3.	0.0.2026	LIGHT LAYOUT	3.01
4	28.07.2026	AC - LAYOUT	4.01
5	0.0.2026	FURNITURE LAYOUT	2.02

FLOOR HEIGHT

FLOOR	FLOOR TO FLOOR HEIGHT	CEILING HEIGHT
Ground Floor	As per Architect	As per Architect
1st Floor	As per Architect	As per Architect
2nd Floor	As per Architect	As per Architect

COLUMN SIZE

SL NO	COLUMN	SIZE
1.	C1	
2.	C1	

SRIJAN MART PRIVATE LIMITED
MARBLE ARCH, 6th Floor 236B, A J C Bose Road , Kolkata - 700020

DRAWING TYPE: FIRST FLOOR LIGHT LAYOUT

DRAWN BY	CHKD BY	REV DATE:	SCALE	DATE
IMRAN KALIM				