
REVISIONS

REV.	DATE	DESCRIPTION
R0	18-08-2026	Issued for Approval
R1	19-08-2026	ODU location changed

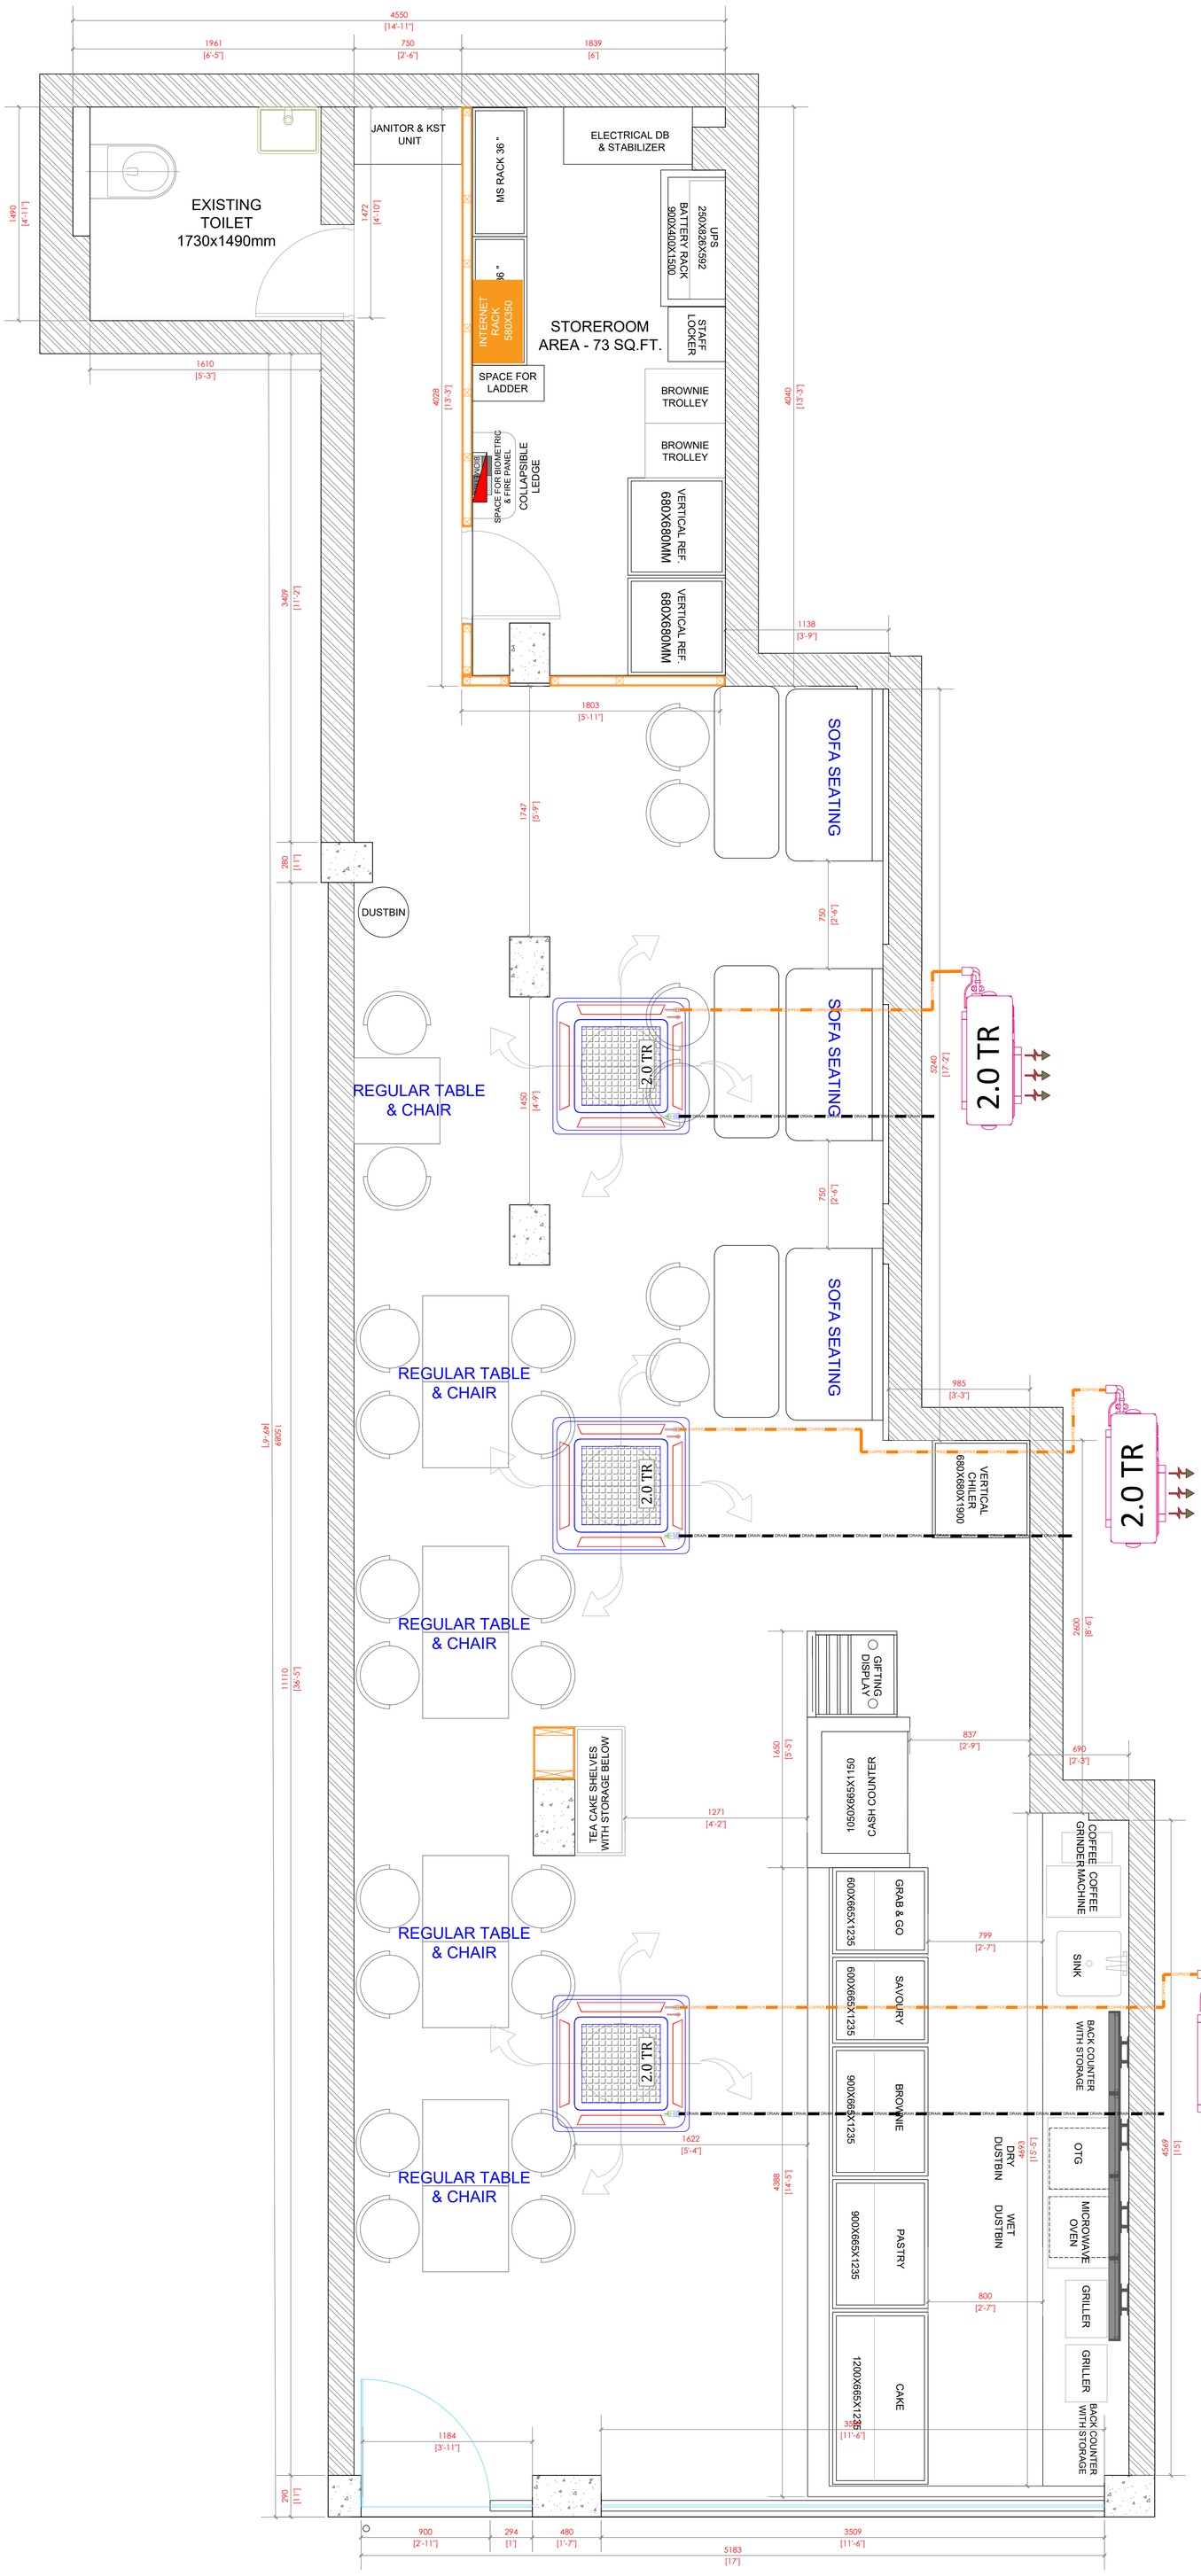

CLIENT NAME :-

Theobroma Foods Pvt. Ltd.

SITE ADDRESS :-

402, Netaji Subhas Chandra Bose Rd, Rathtala, Laxmi Narayan Colony, Garia, Kolkata, West Bengal 700047

AEON Airconditioning Solutions.

Complete Airconditioning Solutions.

Office No. 108 & 109, Devashree Garden Commercial Complex, R.W. Sawant Marg, Above Sheetal Dairy, Rutu Park, Thane - 4000601, Maharashtra.

E- asim.shaikh@aeonacsolutions.com

Phone - 9322334106 / 9322334108

TITLE:

Hvac Layout for Theobroma _Garia, Kolkata

DRAWN	ZIYAN.M		
CHECKED			
SCALE	NTS		
DATE	19-08-2026		
PAPER SIZE	A3	DRAWING NO.	01