
REVISIONS

REV.	DATE	DESCRIPTION
RO	27-08-2026	Issued for Approval
R1	27-08-2026	REVISED

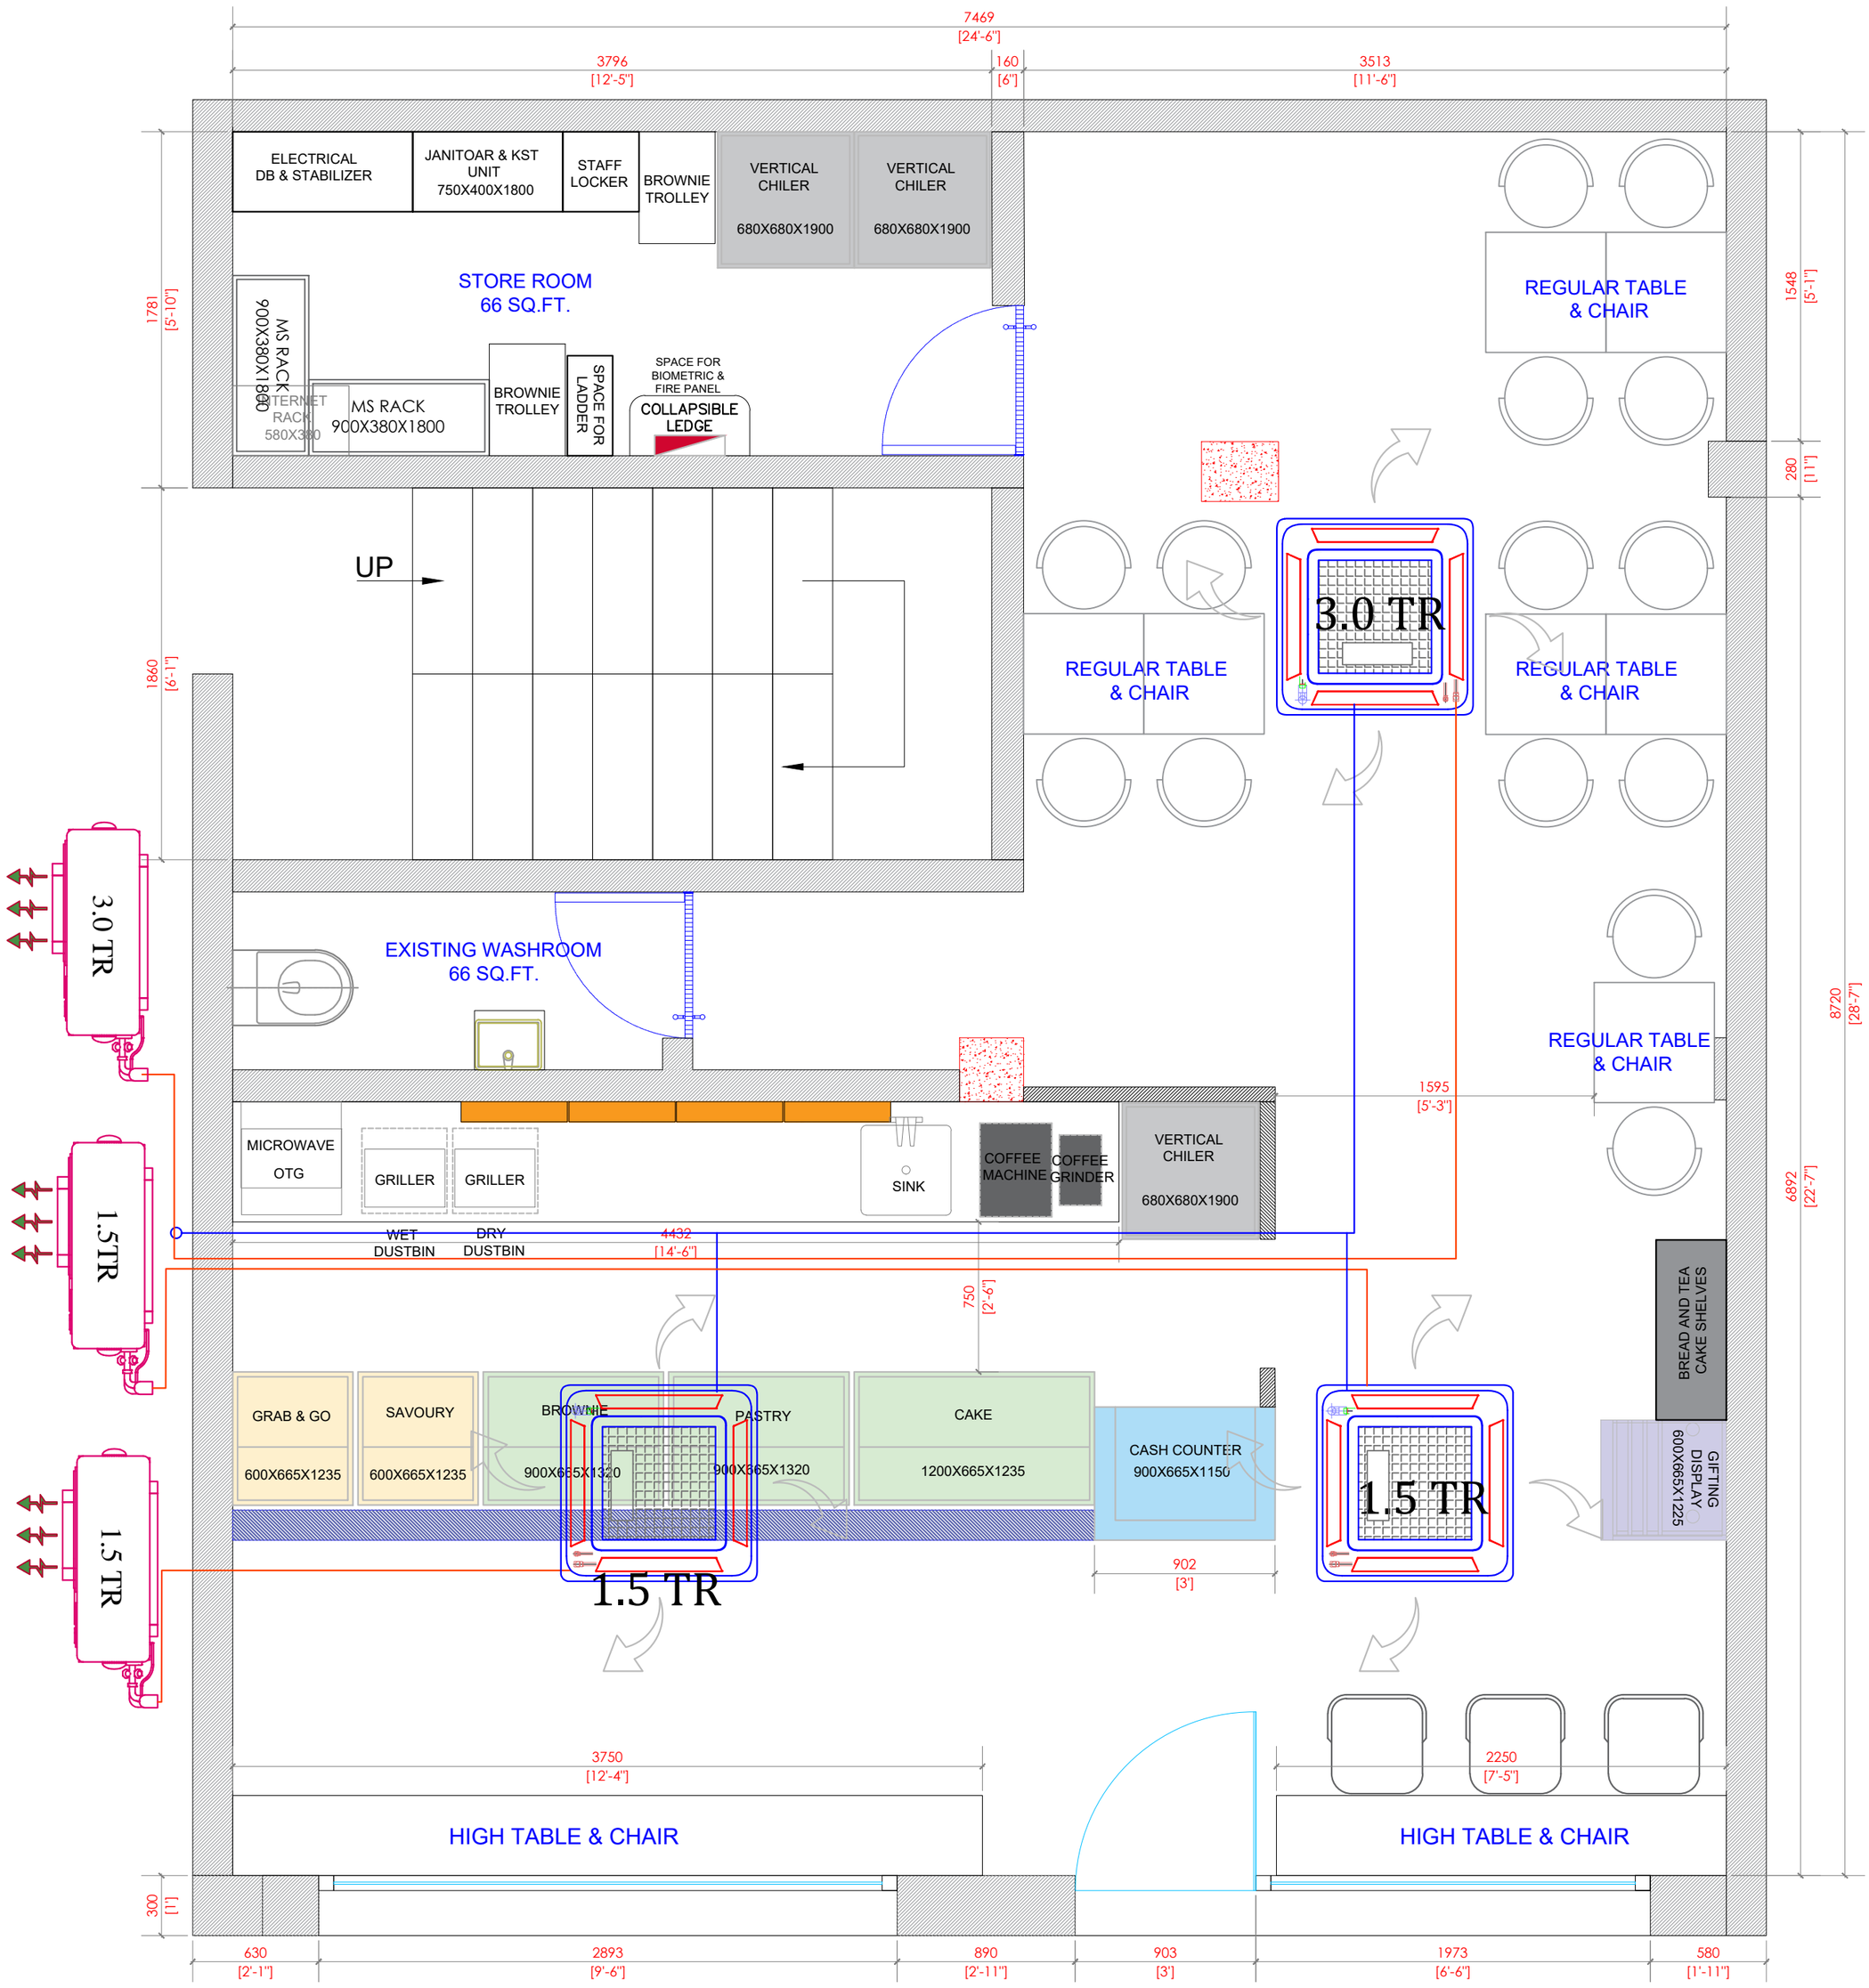

GROUND FLOOR PLAN

TOTAL AREA : 599 SQ.FT

NO OF SEATING : 17 NOS.

CLIENT NAME :-

Theobroma Foods Pvt. ltd

SITE ADDRESS :-

Block E.64-b ,Block D, New Alipore Kolkata,west Bengal -700053

AEON Airconditioning Solutions.

Complete Airconditioning Solutions.

Office No. 108 & 109, Devashree Garden Commercial Complex, R.W. Sawant Marg, Above Sheetal Dairy, Rutu Park, Thane - 4000601, Maharashtra.

E- asim.shaikh@aeonacsolutions.com

Phone - 9322334106 / 9322334108

TITLE:

HVAC LAYOUT FOR THEOBROMA ALIPORE KOLKATA

DRAWN	Tabish N	
CHECKED		
SCALE	NTS	
DATE	27-08-2026	
PAPER SIZE	A3	DRAWING NO.