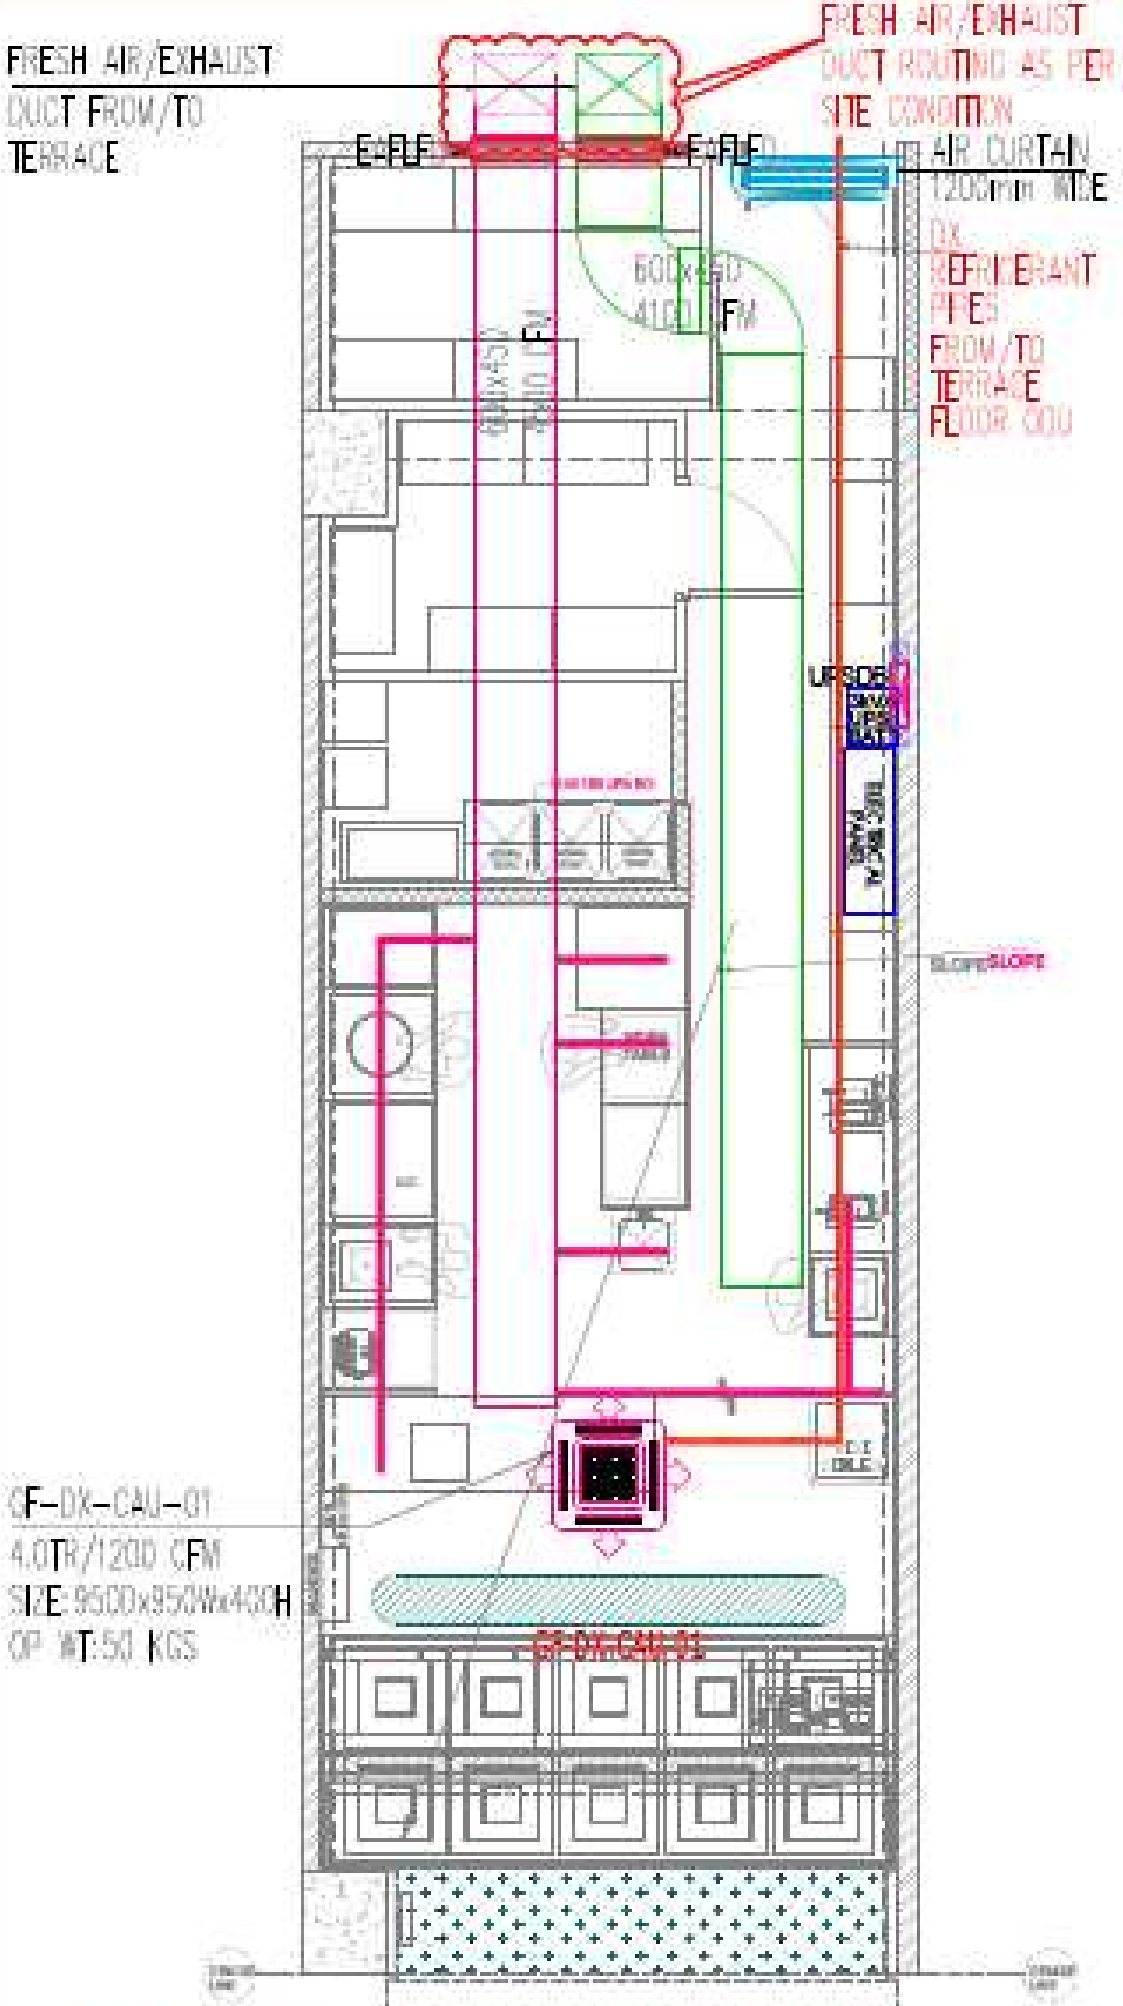


DUCT SIZE (in mm)	SHEET GAUGE	TYPE OF DUCT JOINT	SUPPORT
UP TO 750mm	24 G	TDC/TDF FLANGED	2400mm
751 TO 1500mm	22 G	TDC/TDF FLANGED	2400mm
1501 TO 2250mm	22 G	TDC/TDF FLANGED	2400mm
2250 & ABOVE	18 G	TDC/TDF FLANGED	1200mm

NOTES:
1. DUCT SIZE ABOVE 1200MM TO BE PROVIDED WITH TIE RODS FOR ALL DUCTS.
2. DUCT WIDTH ABOVE 1200MM TO BE PROVIDED WITH M.S ANGLE SUPPORT INSTEAD OF FILTER CHANNEL SUPPORT.
3. TO ACHIEVE BOTTOM OF DUCT, SUSPENDED LINE TO BE PROVIDED WITH ANGLES AS PER SITE CONDITION.

CLIENT:
HALDIRAMS

SMD INTERIORS DESIGN

MAIN CONSULTANTS

DRAWN BY : VR
CHECKED BY : RS
APPROVED BY : VG
DATE ISSUED : 15.09.2025

PROJECT TITLE:
HALDIRAMS FOODCOURT @KHALAPUR

DRAWING TITLE:
HVAC LAYOUT

DRAWING NO.	SCALE
	1:50
SHEET NO.	REVISION NO.
A0	R0
LEVEL	DRWG NO.
GROUND FLOOR	HL-00