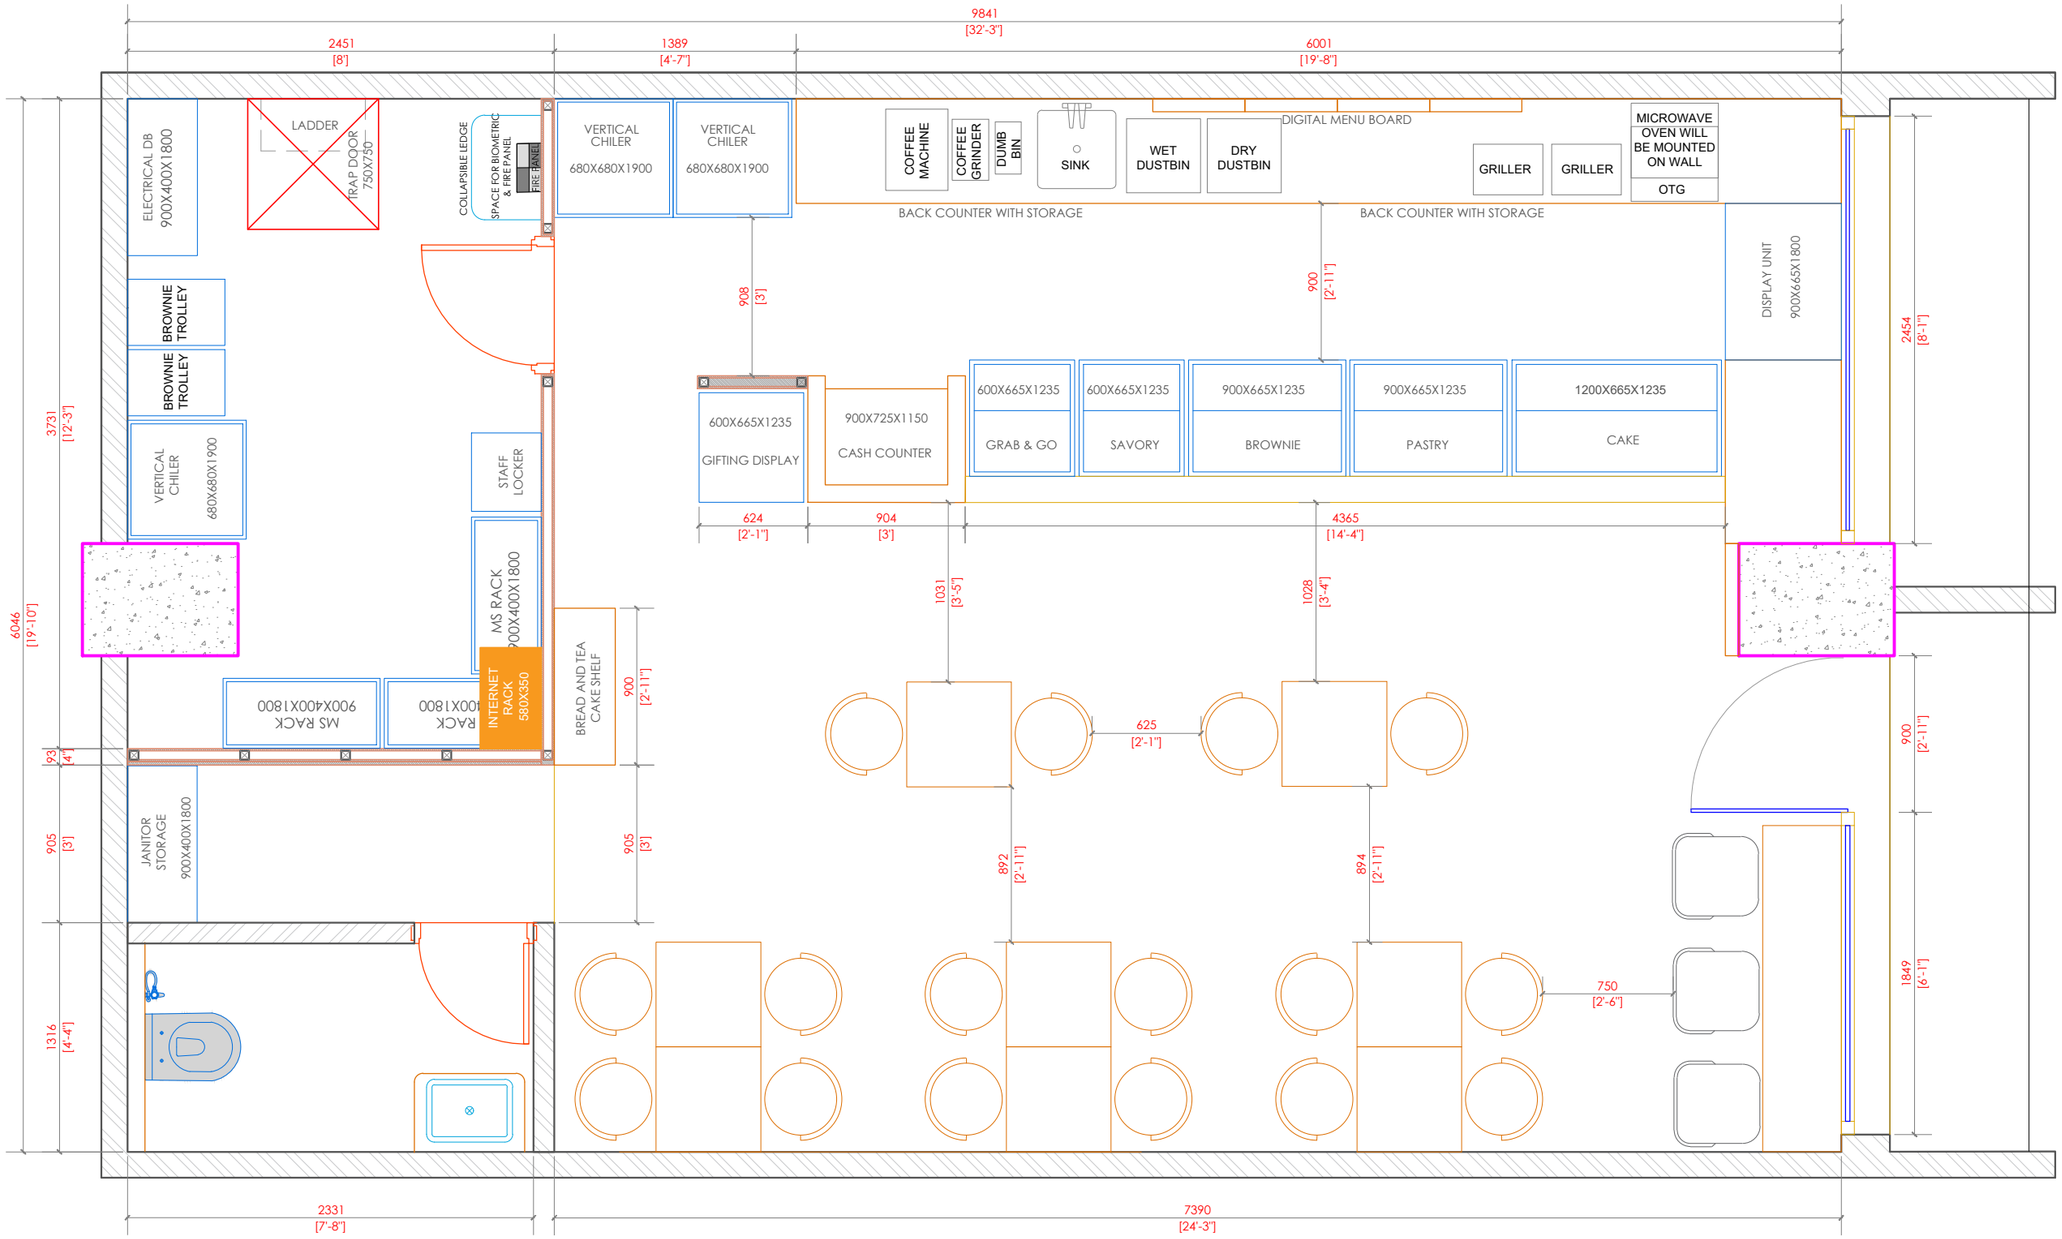


GROUND FLOOR PLAN - 628 SQ.FT.

TOTAL NO. SEATING - 19 SQ.FT.

INTERIOR CONSULTANT:

RLad
RAJ LAKHANI
ARCHITECTS AND DESIGNERS

Add.: A/303, Kanara Business Center,
Laxmi Nagar, Ghatkopar (E), Mumbai- 400075.

STAMP/ SIGN

DATE- 2026/09/08

CLIENT:

THEOBROMA

MEP CONSULTANT :

STAMP & SIGN

DATE

LEGEND

KEY PLAN

ALL DIMENSIONS ARE IN MM, UNLESS OTHERWISE SPECIFIED.

REVISION NO **R0**

REV.NO.	DESCRIPTION	DATE

PROJECT NO.:- --

DWG NO. :

	NAME	DATE
DSGN	KARTIK R.	
DRAWN	KARTIK R.	
AUTH		
APPD		

PROJECT : **THEOBROMA**

SCALE: NTS

SHEET SIZE: A3

DWG TITLE :

COMPASS

RELEASED FOR: ☐ INFORMATION ☐ REVIEW ☒ CONSTRUCTION ☐ AS-BUILT