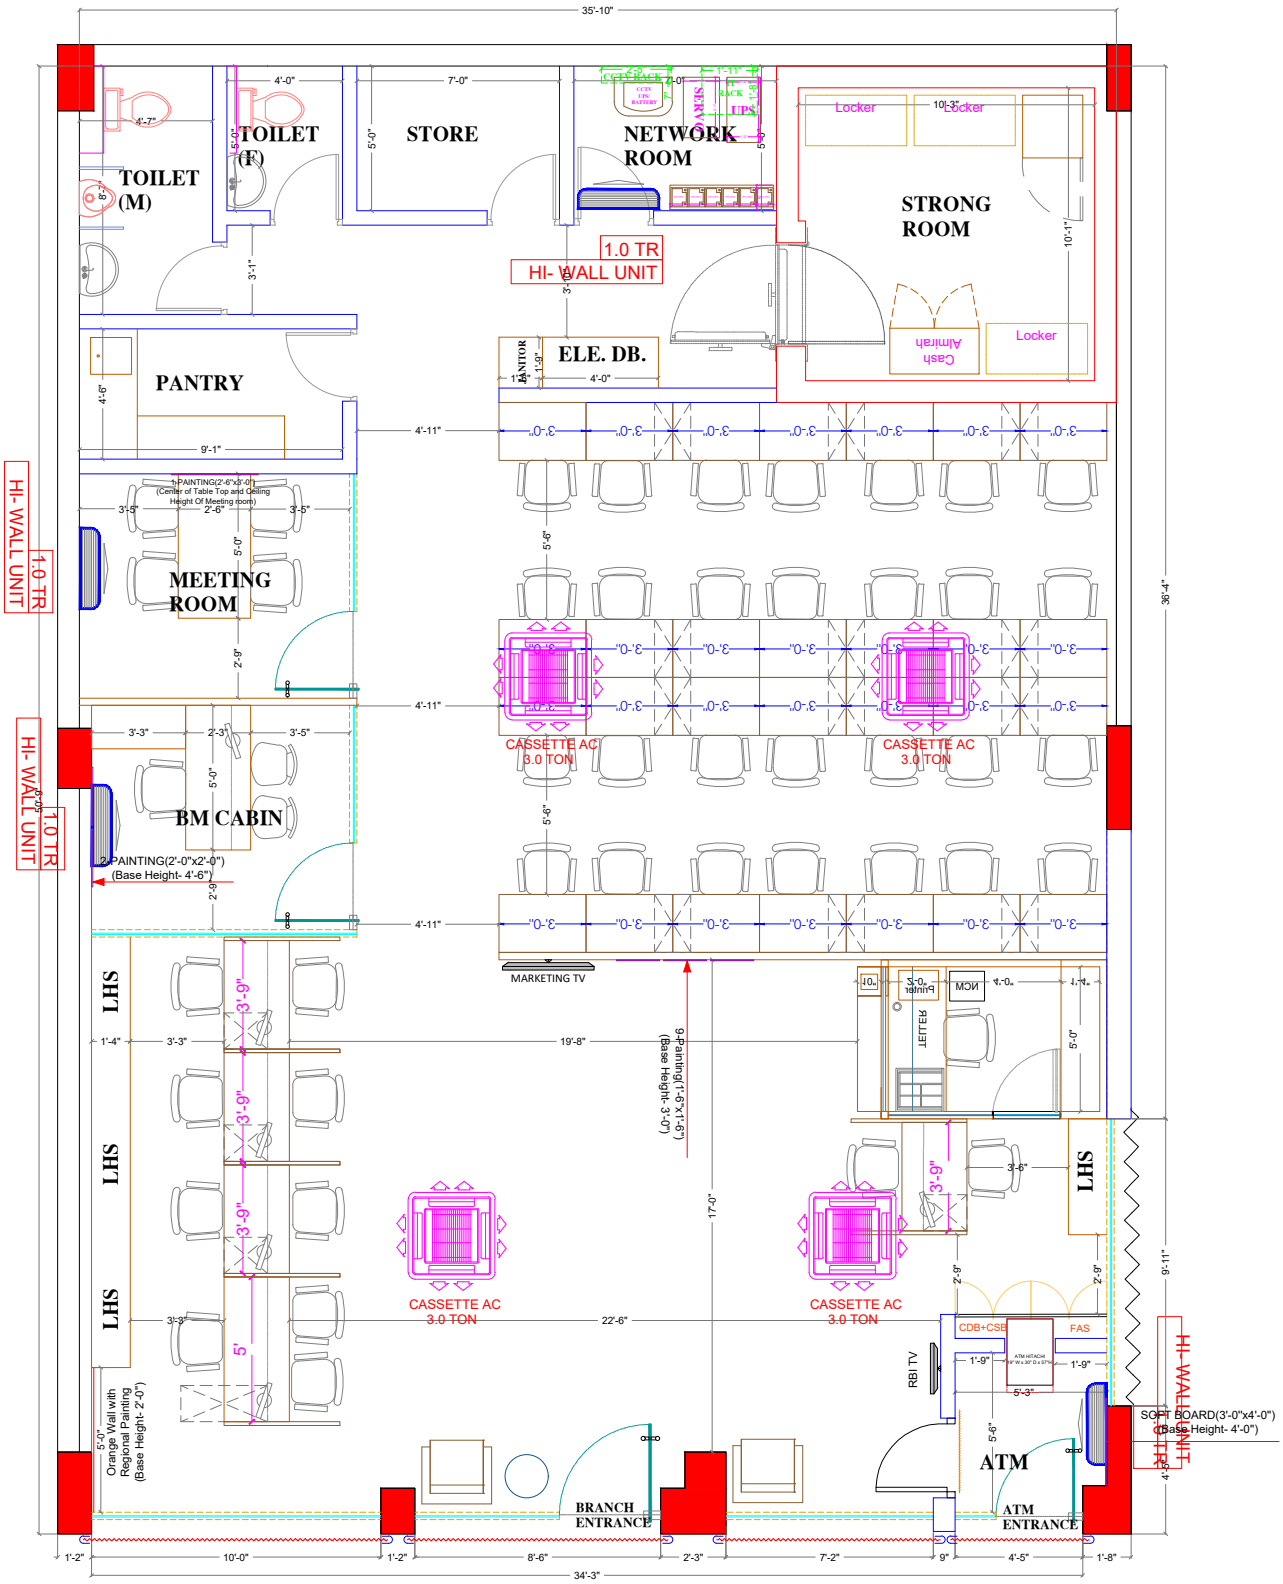

PROJECT:

ULHASNAGAR

DRAWING TITLE :	CHECK BY :	DRAWN BY :	STATUS :
GROUND FLOOR LAYOUT	GOPAL SINGH	AR. JITENDRA KUMAWAT	PROPOSAL
NOTE :	DEALT BY :	SCALE:	
CARPET AREA :		NTS	
1797 SQFT		DATE: 10NOV-2025	DRAWING NO :

N