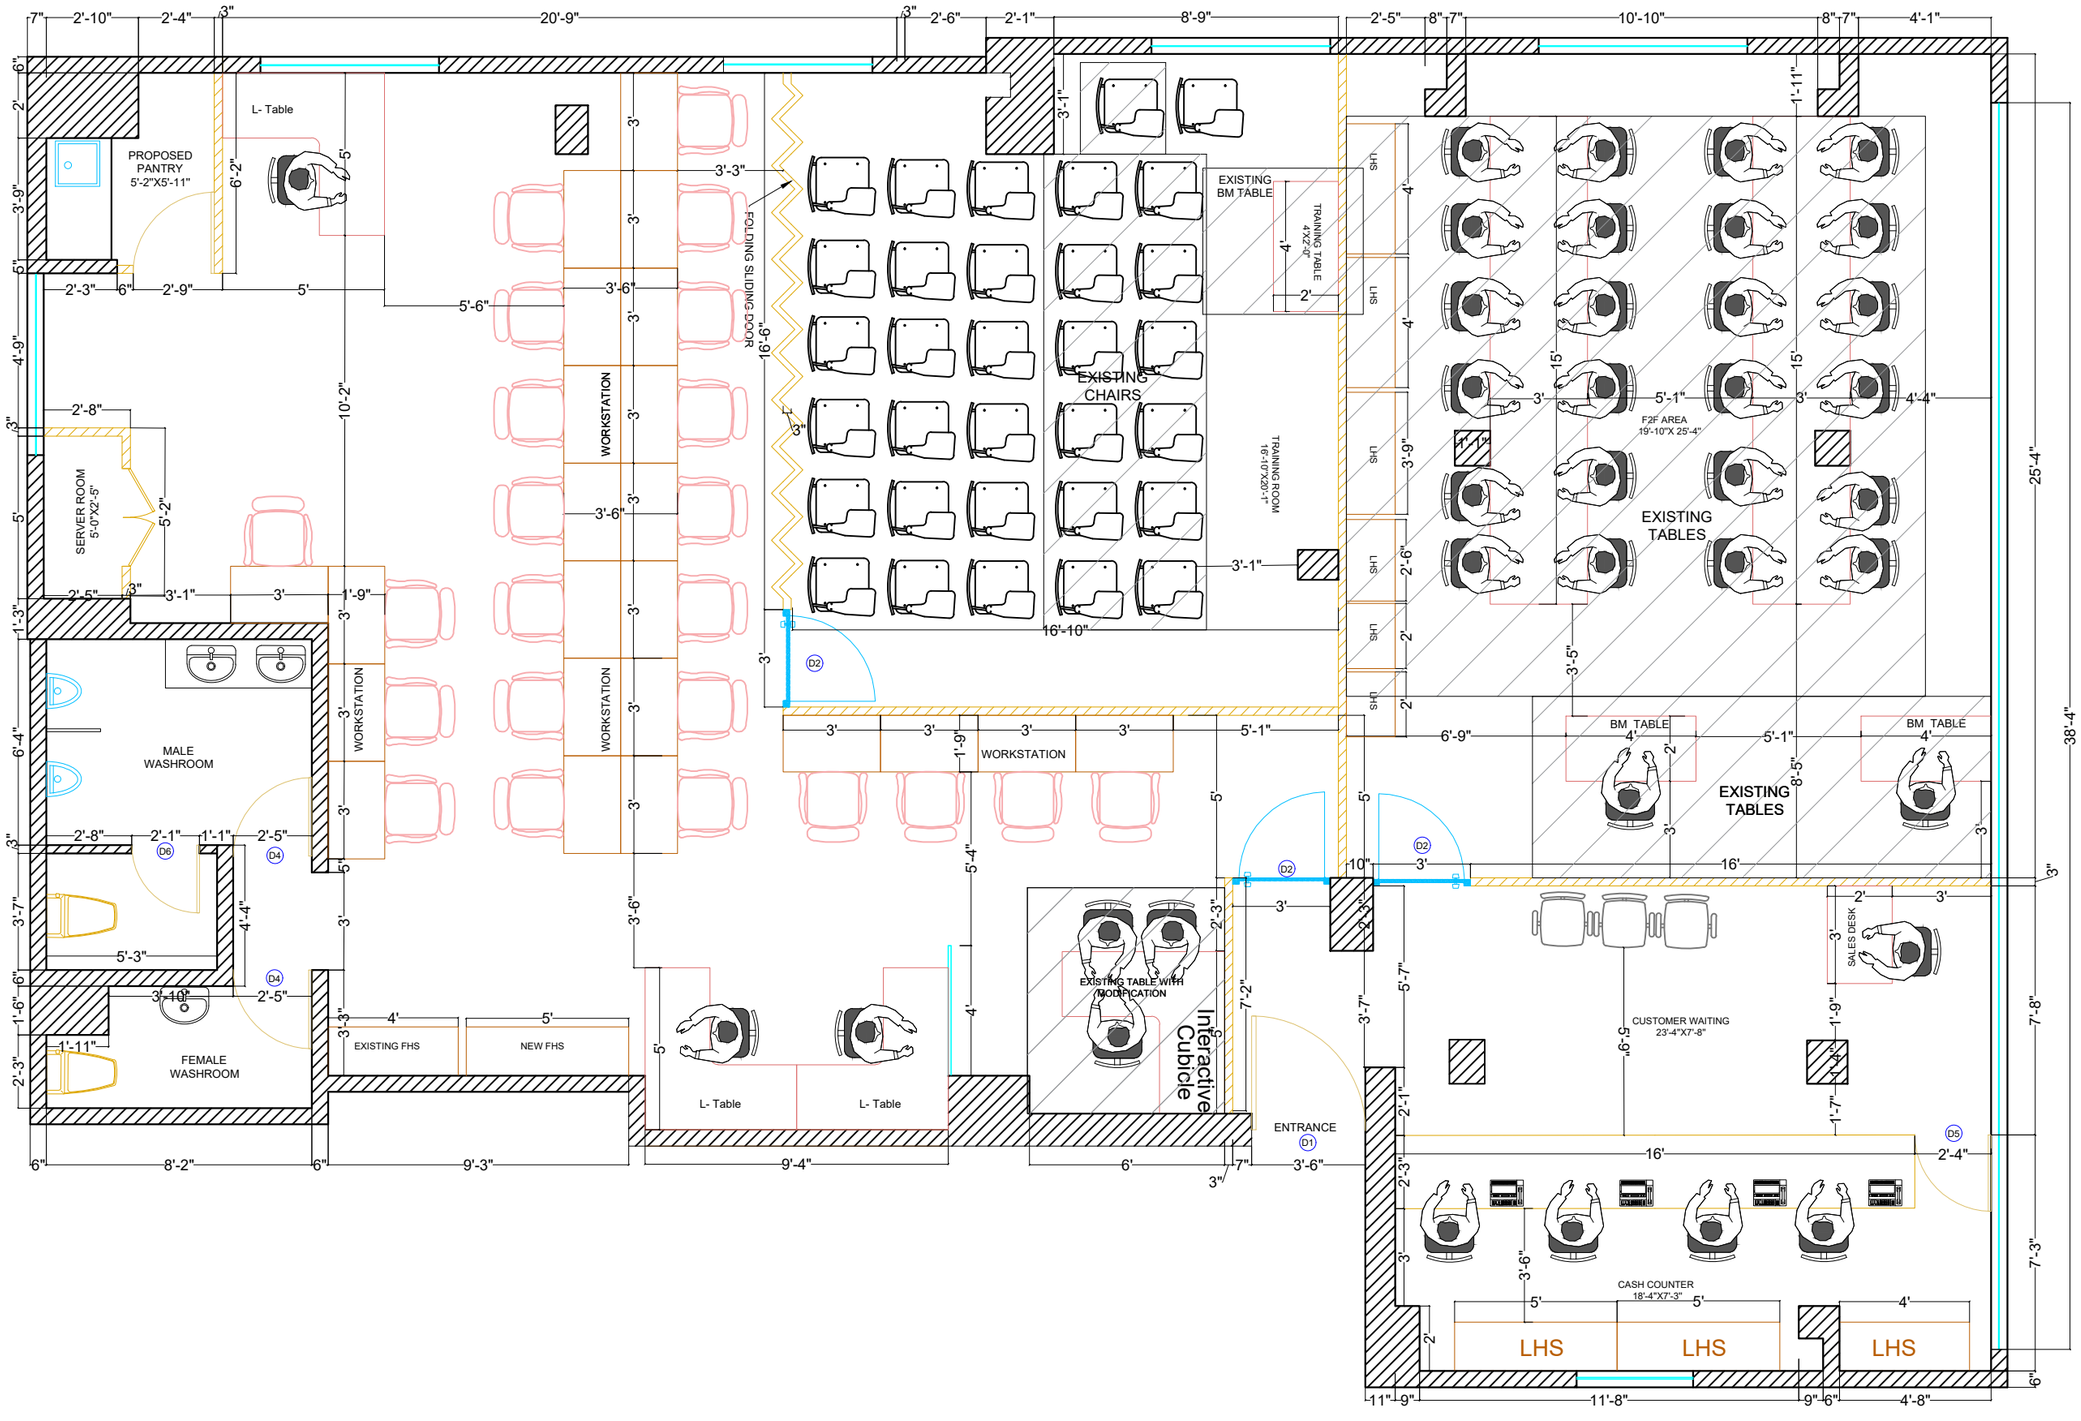

	EXISTING WALL
	NEW WALL
	FULL HEIGHT SOLID PARITION
	LOW HEIGHT WOODEN PARTITION
	FULLY GLAZED PARTITION
	FULL HEIGHT SEMI GLAZED PARTITION

GRID CEILING HEIGHT	9'-5"
GYPSUM CEILING HEIGHT	7'-11"

CATEGORY	SIZES	QUANTITY	
		NEEEDED	IN LAYOUT
BACK OFFICE	3'-0" X 1'-9"	32	23
BM TABLE	3'-6" X 2'-0"	04	2
CASH COUNTER	4'-0" X 2'-0"	04	04
TRAINING CHAIR		24-30	32
INTERACTIVE CUBICLE	5'-0" X 5'-0"	01	01
F2F		30	24
L-CUBICLE	5'-0" X 5'-0"/4'-6"		03

#	WIDTH	HEIGHT	LINTEL LVL.	SILL LVL.	NO.
D1	3'-6"	7'-0"	7'-0"		1
D2	3'-0"	7'-0"	7'-0"		3
D3	3'-4"	7'-0"	7'-0"		1
D4	2'-5"	7'-0"	7'-0"		2
D5	2'-4"	7'-0"	7'-0"		1
D6	2'-1"	7'-0"	7'-0"		1

DIRECTION	TOTAL AREA= 2000 SQFT

PROJECT TYPE: COMMERCIAL PROJECT

CLIENT NAME: RELIANCE NIPPON FINANACE.

LOCATION: AGARTALA ,TIRIPURA

DRAWING NAME: PROPOSED LAYOUT PLAN

abhibhasya

Abhibhasya Pvt. Ltd.
B-5, 3rd Floor, Shreeram Palace,
Bhoja Market, Sector - 27, Noida - 201301
Contact No. - +91 7303520101
E-mail id- design@abhibhasya.com

REVISED DATE	30/09/24
DATE	21/05/24
DRAWN BY	Ashish Patwal
APPROVED BY	Vikash Jha
DRAWING NO	01-M
SCALE	N.T.S