
## Partitions

(A) 9' Height Gypsum partition with paint finish, 6'9" x 9' = 61 SFT.
(C) 9' Height Gypsum partition with paint finish, 10'8" x 9' = 96 SFT.
(B) 5' Height Wooden partition with Laminate finish, 5'6" x 5' = 28 SFT.
(D) ~~9' Height Gypsum partition with paint finish, (6'6" x 9') - (2'6" x 7') =~~
(E) 9' Height Gypsum partition with paint finish, 6'9" x 9' = 61 SFT.
(F) 7'3" Height Gypsum partition with paint finish, 12' x 7'3" = 87 SFT.

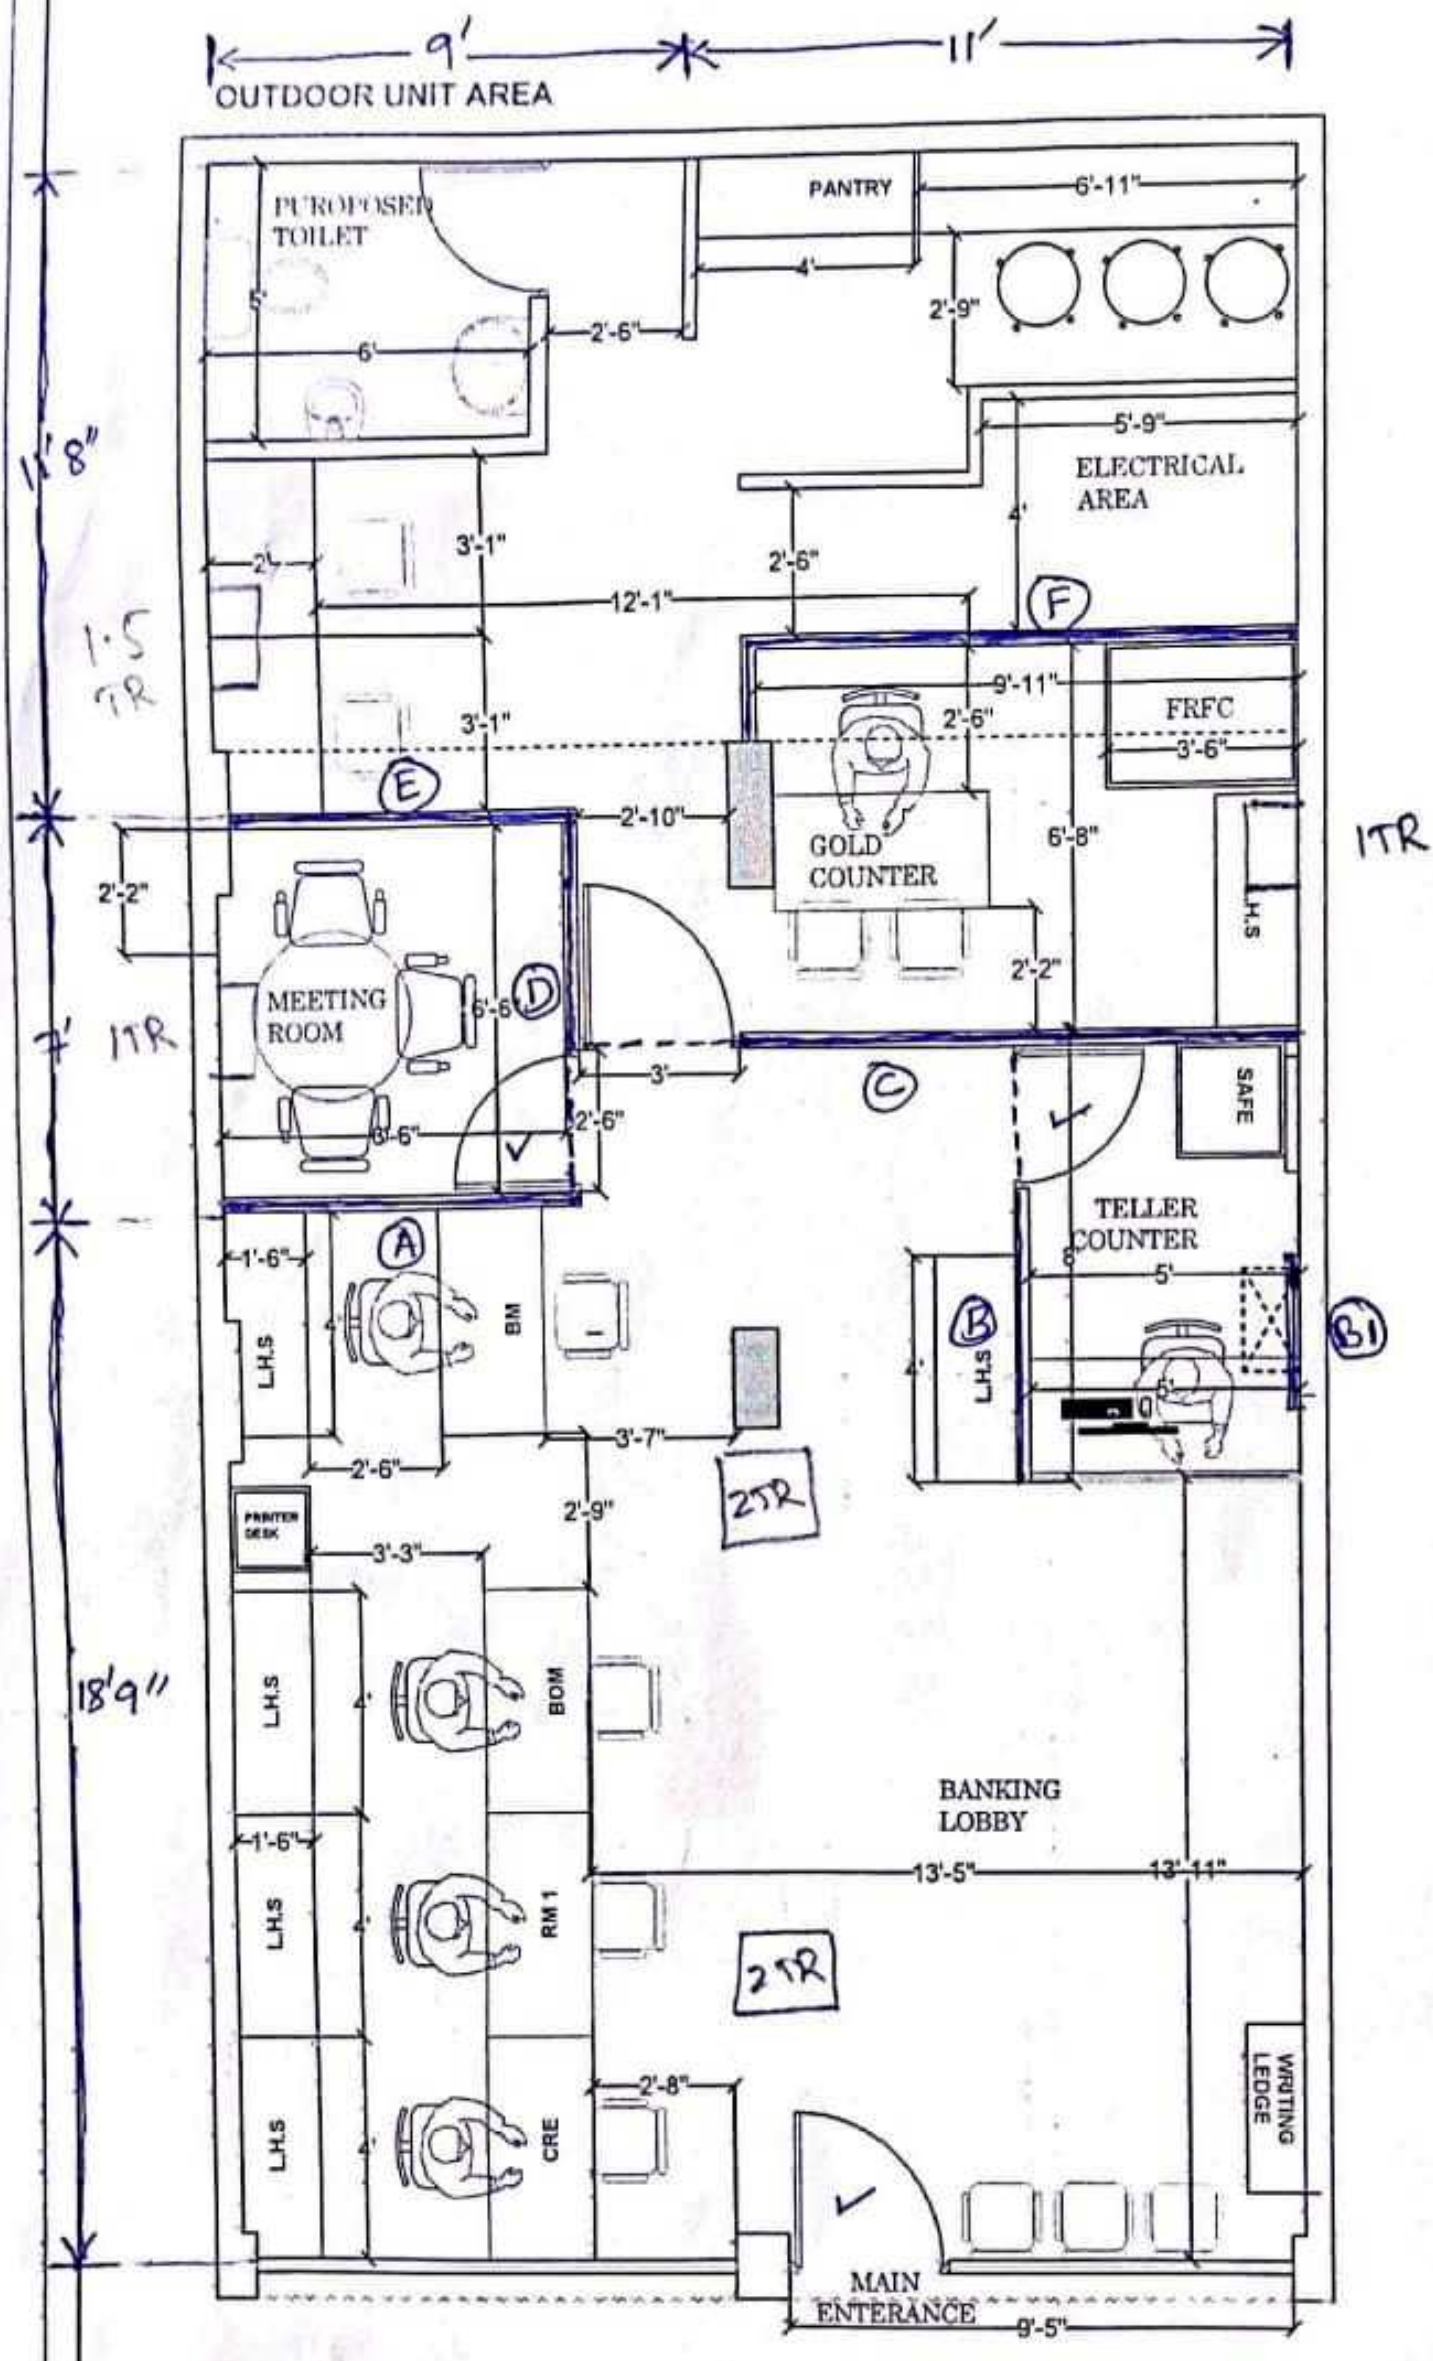


## Glazing

Front Glass = (9' x 8') + (9'5" x 8') = 147 SFT.

## False Ceiling :

Gypsum ceiling = (18'9" + 8'6" + 8'6" + 20' + 23'9" + 16') x 2' = 191

Grid modular FC = 756 - (118" x 20') - (191 SFT) = 332 SFT.