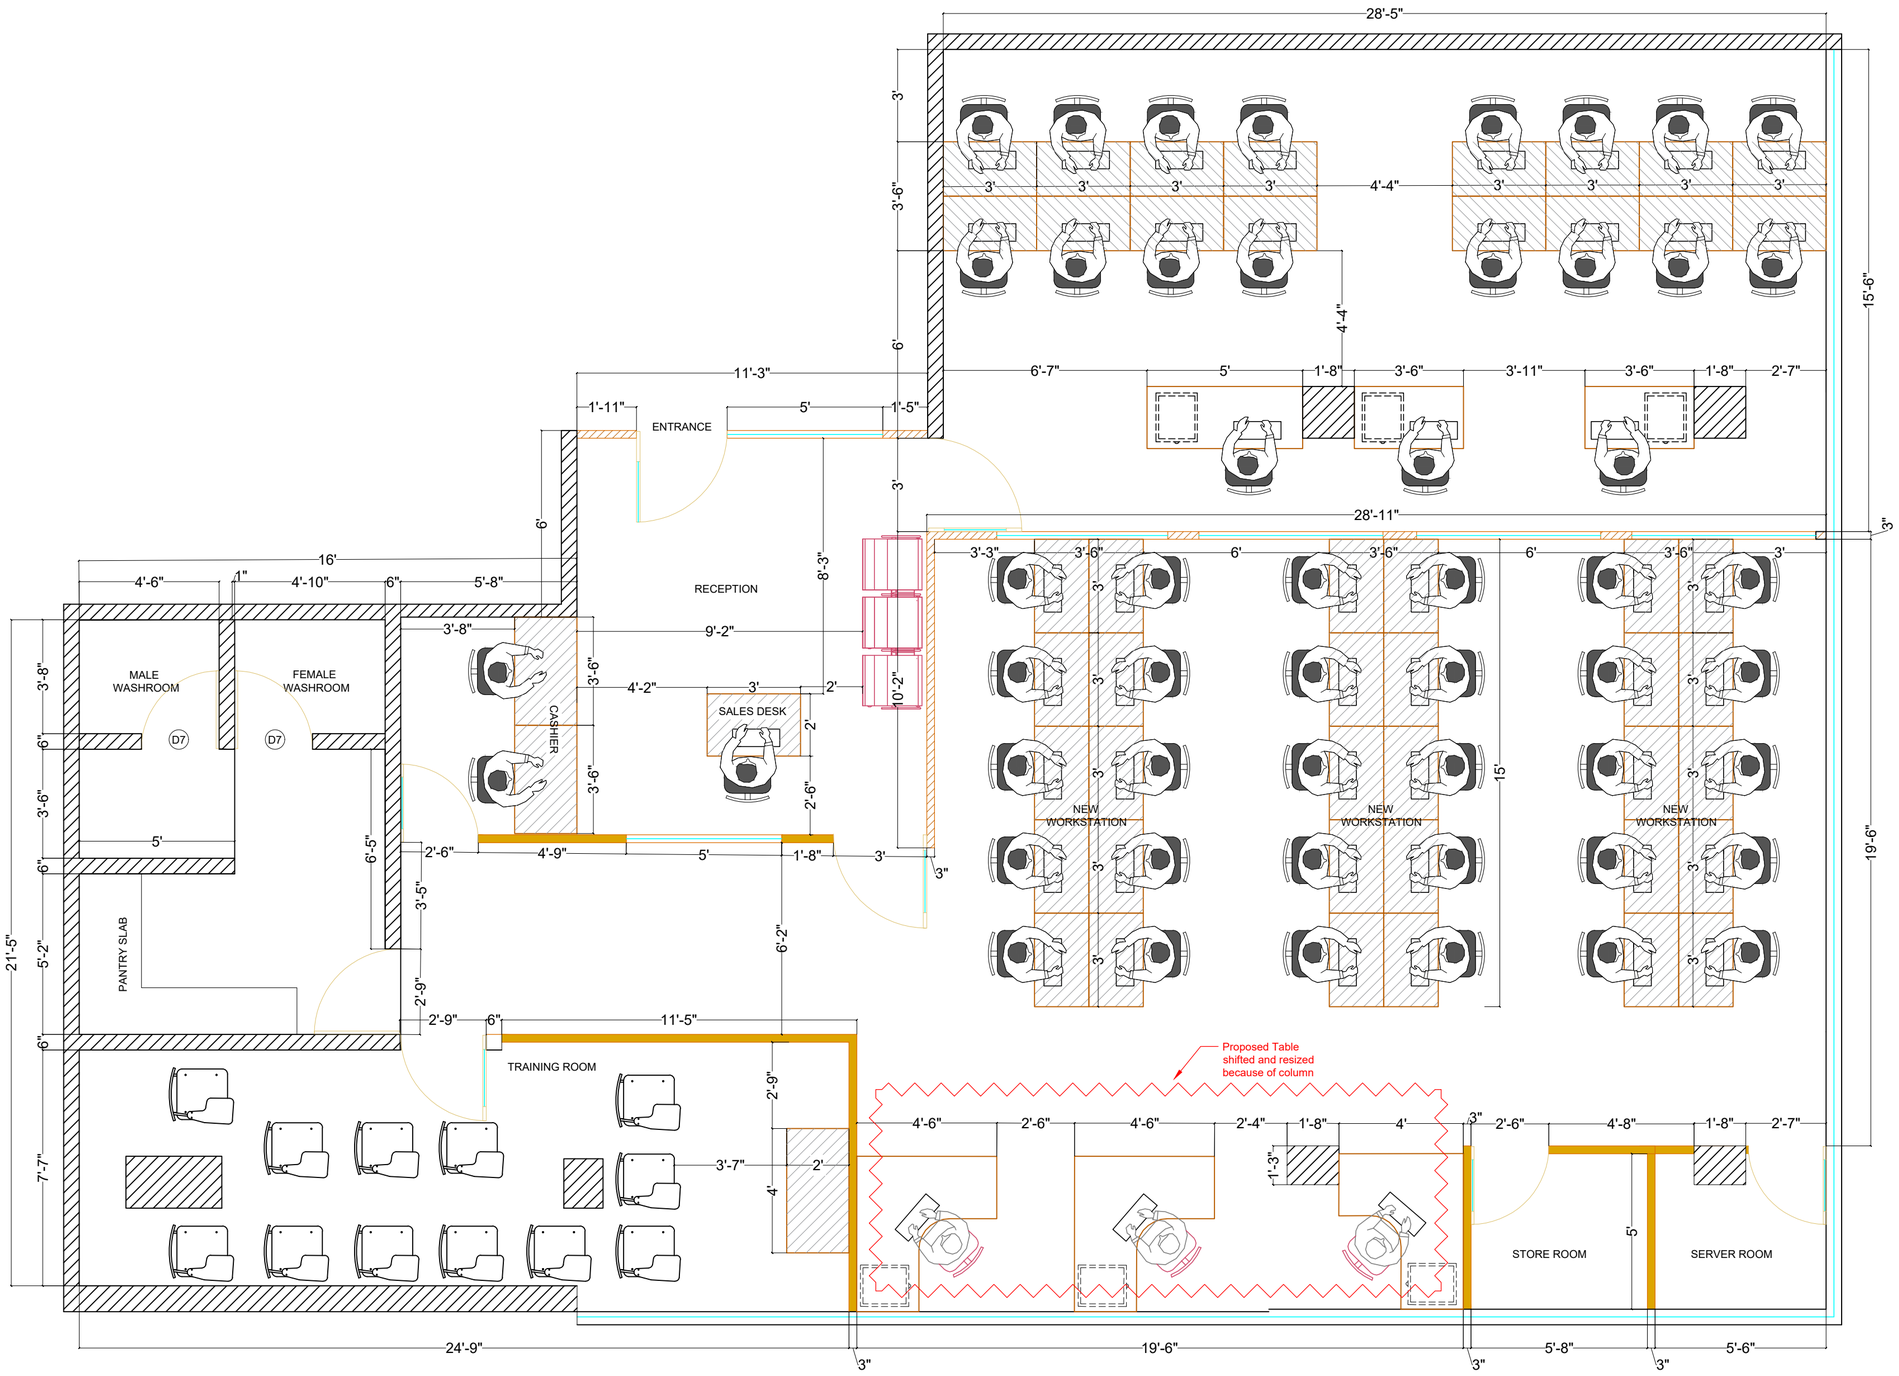

	EXISTING WALL
	NEW WALL
	EXISTING FULL HEIGHT SOLID PARTITION
	EXISTING FULL HEIGHT GYPSUM PARTITION
	EXISTING LOW HEIGHT WOODEN PARTITION
	FULL HEIGHT SEMI GLAZED PARTITION
	NEW FULL HEIGHT WOODEN PARTITION
	NEW FURNITURE

GRID CEILING HEIGHT	**7'-5"**
GYPSUM CEILING HEIGHT	**7'-1"**

#	WIDTH	HEIGHT	LINTEL LVL.	SILL LVL.	NO.

DIRECTION	**TOTAL AREA= 1822 SQFT**

PROJECT TYPE: COMMERCIAL PROJECT

CLIENT NAME: RELIANCE NIPPON FINANACE.

LOCATION: MALLESWARAM, BANGLORE

DRAWING NAME: 2ND FLOOR EXISTING LAYOUT PLAN

abhibhasya

Abhibhasya Pvt. Ltd.
B-5, 3rd Floor, Shreeram Palace,
Bhoja Market, Sector - 27, Noida - 201301
Contact No. - +91 7303520101
E-mail id- design@abhibhasya.com

REVISED DATE	06/06/24
DATE	12/03/24
DRAWN BY	Shweta Singh
APPROVED BY	Vikash Jha
DRAWING NO	02-C
SCALE	N.T.S