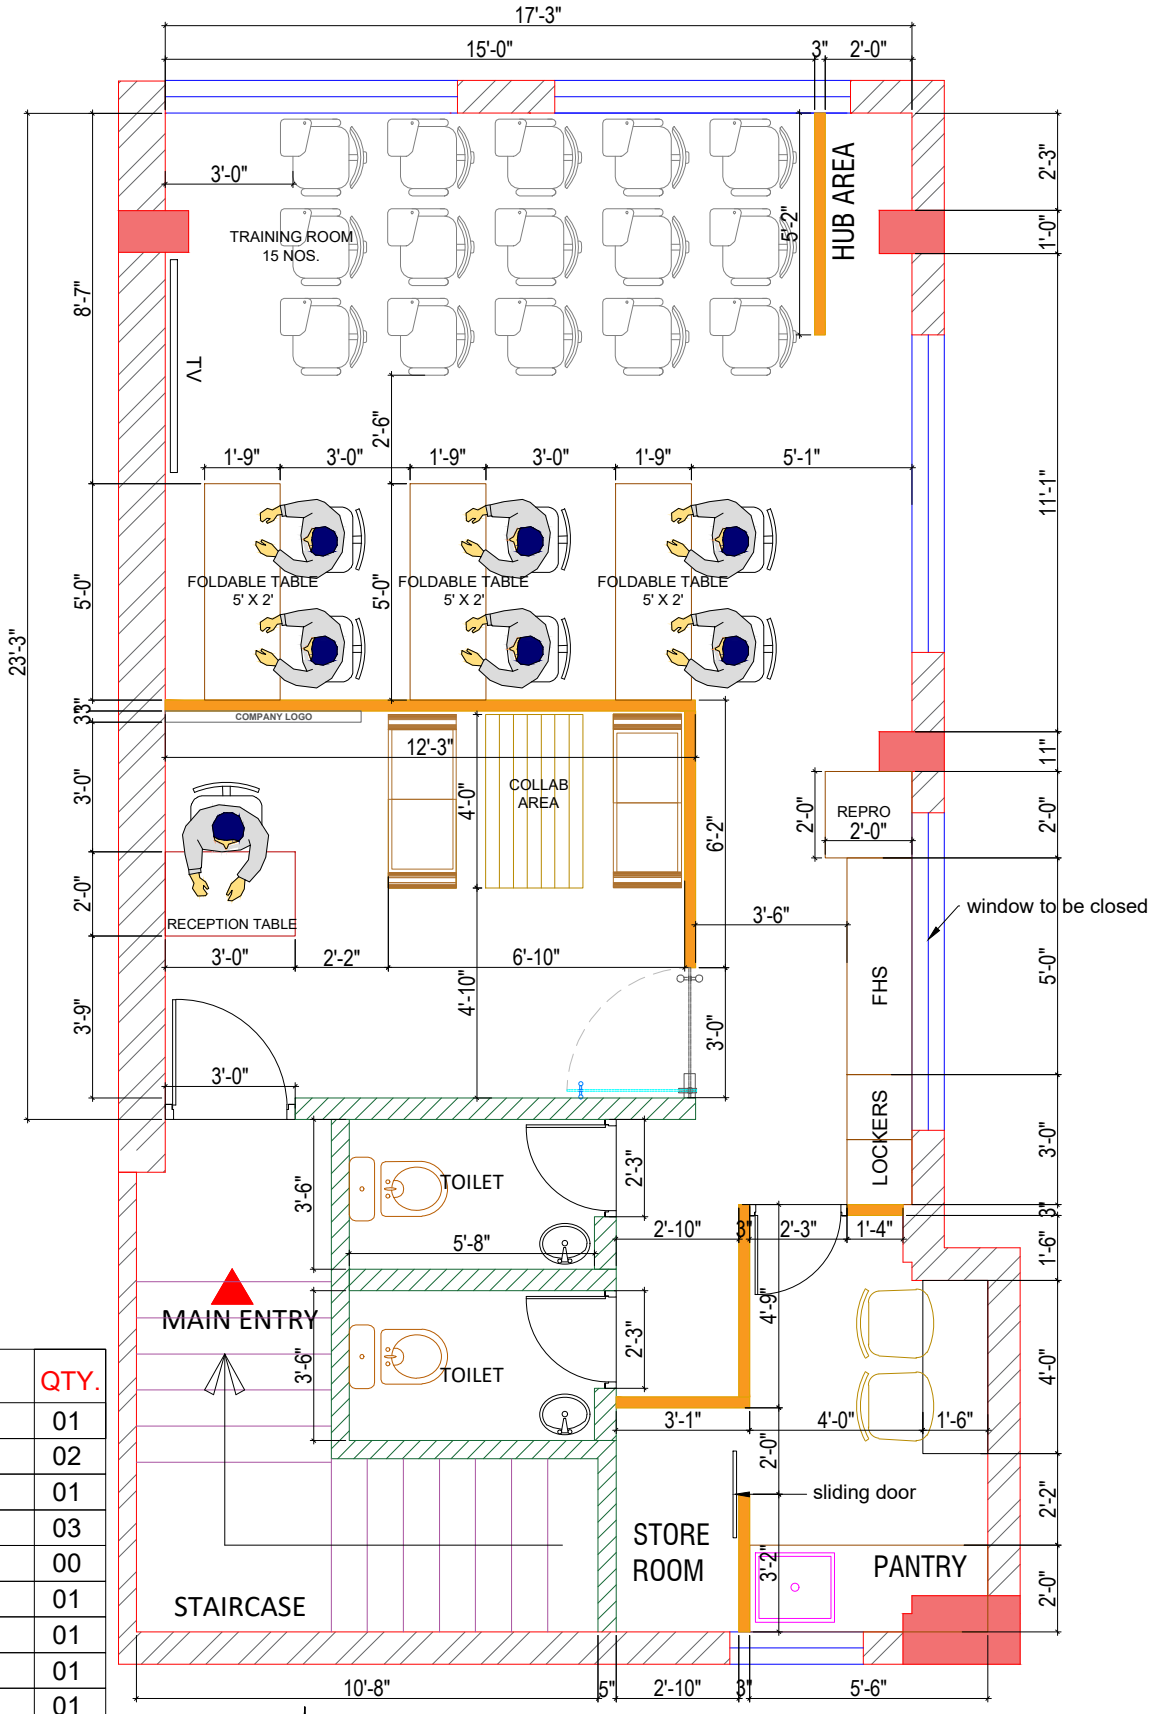

S.NO.	PARTICULARS	QTY.
1.	SECURITY DESK	01
2.	WAITING SEATS	02
3.	TRAINING ROOM	01
4.	FOLDABLE TABLES	03
5.	HIGH SEATING	00
6.	HUB AREA	01
7.	STORE ROOM	01
8.	GENTS WC	01
9.	LADIES WC	01

CARPET AREA - 616 SQ.FT.
FLOOR TO BEAM HT. - 8'-3"
FLOOR TO SLAB HT. - 9'-4"

PROJECT :	DWG. TITLE :	DWG. NO :	Scale : NTS	MATRIX CREATION PVT. LTD.
OFFICE INTERIORS FOR - HDFC ERGO BEHALA BRANCH	1ST FLOOR LAYOUT PLAN	02	Checked By : MALA	301-302-303 , 3rd FLOOR , ANGEL MEGA MALL , KAUSHAMBI , GHAZIABAD CELL - 9899675044 / 9810365616 Mail id - manish_desire@yahoo.com
		REV NO : 05	Dealt By : SHRUTI	
			Date : 02-06-2026	STAGE : PRESENTATION

© & ® THIS DRAWING IS THE PROPERTY OF THE DESIGNERS AND IS NOT TO BE COPIED OR REPRODUCED WITHOUT PERMISSION