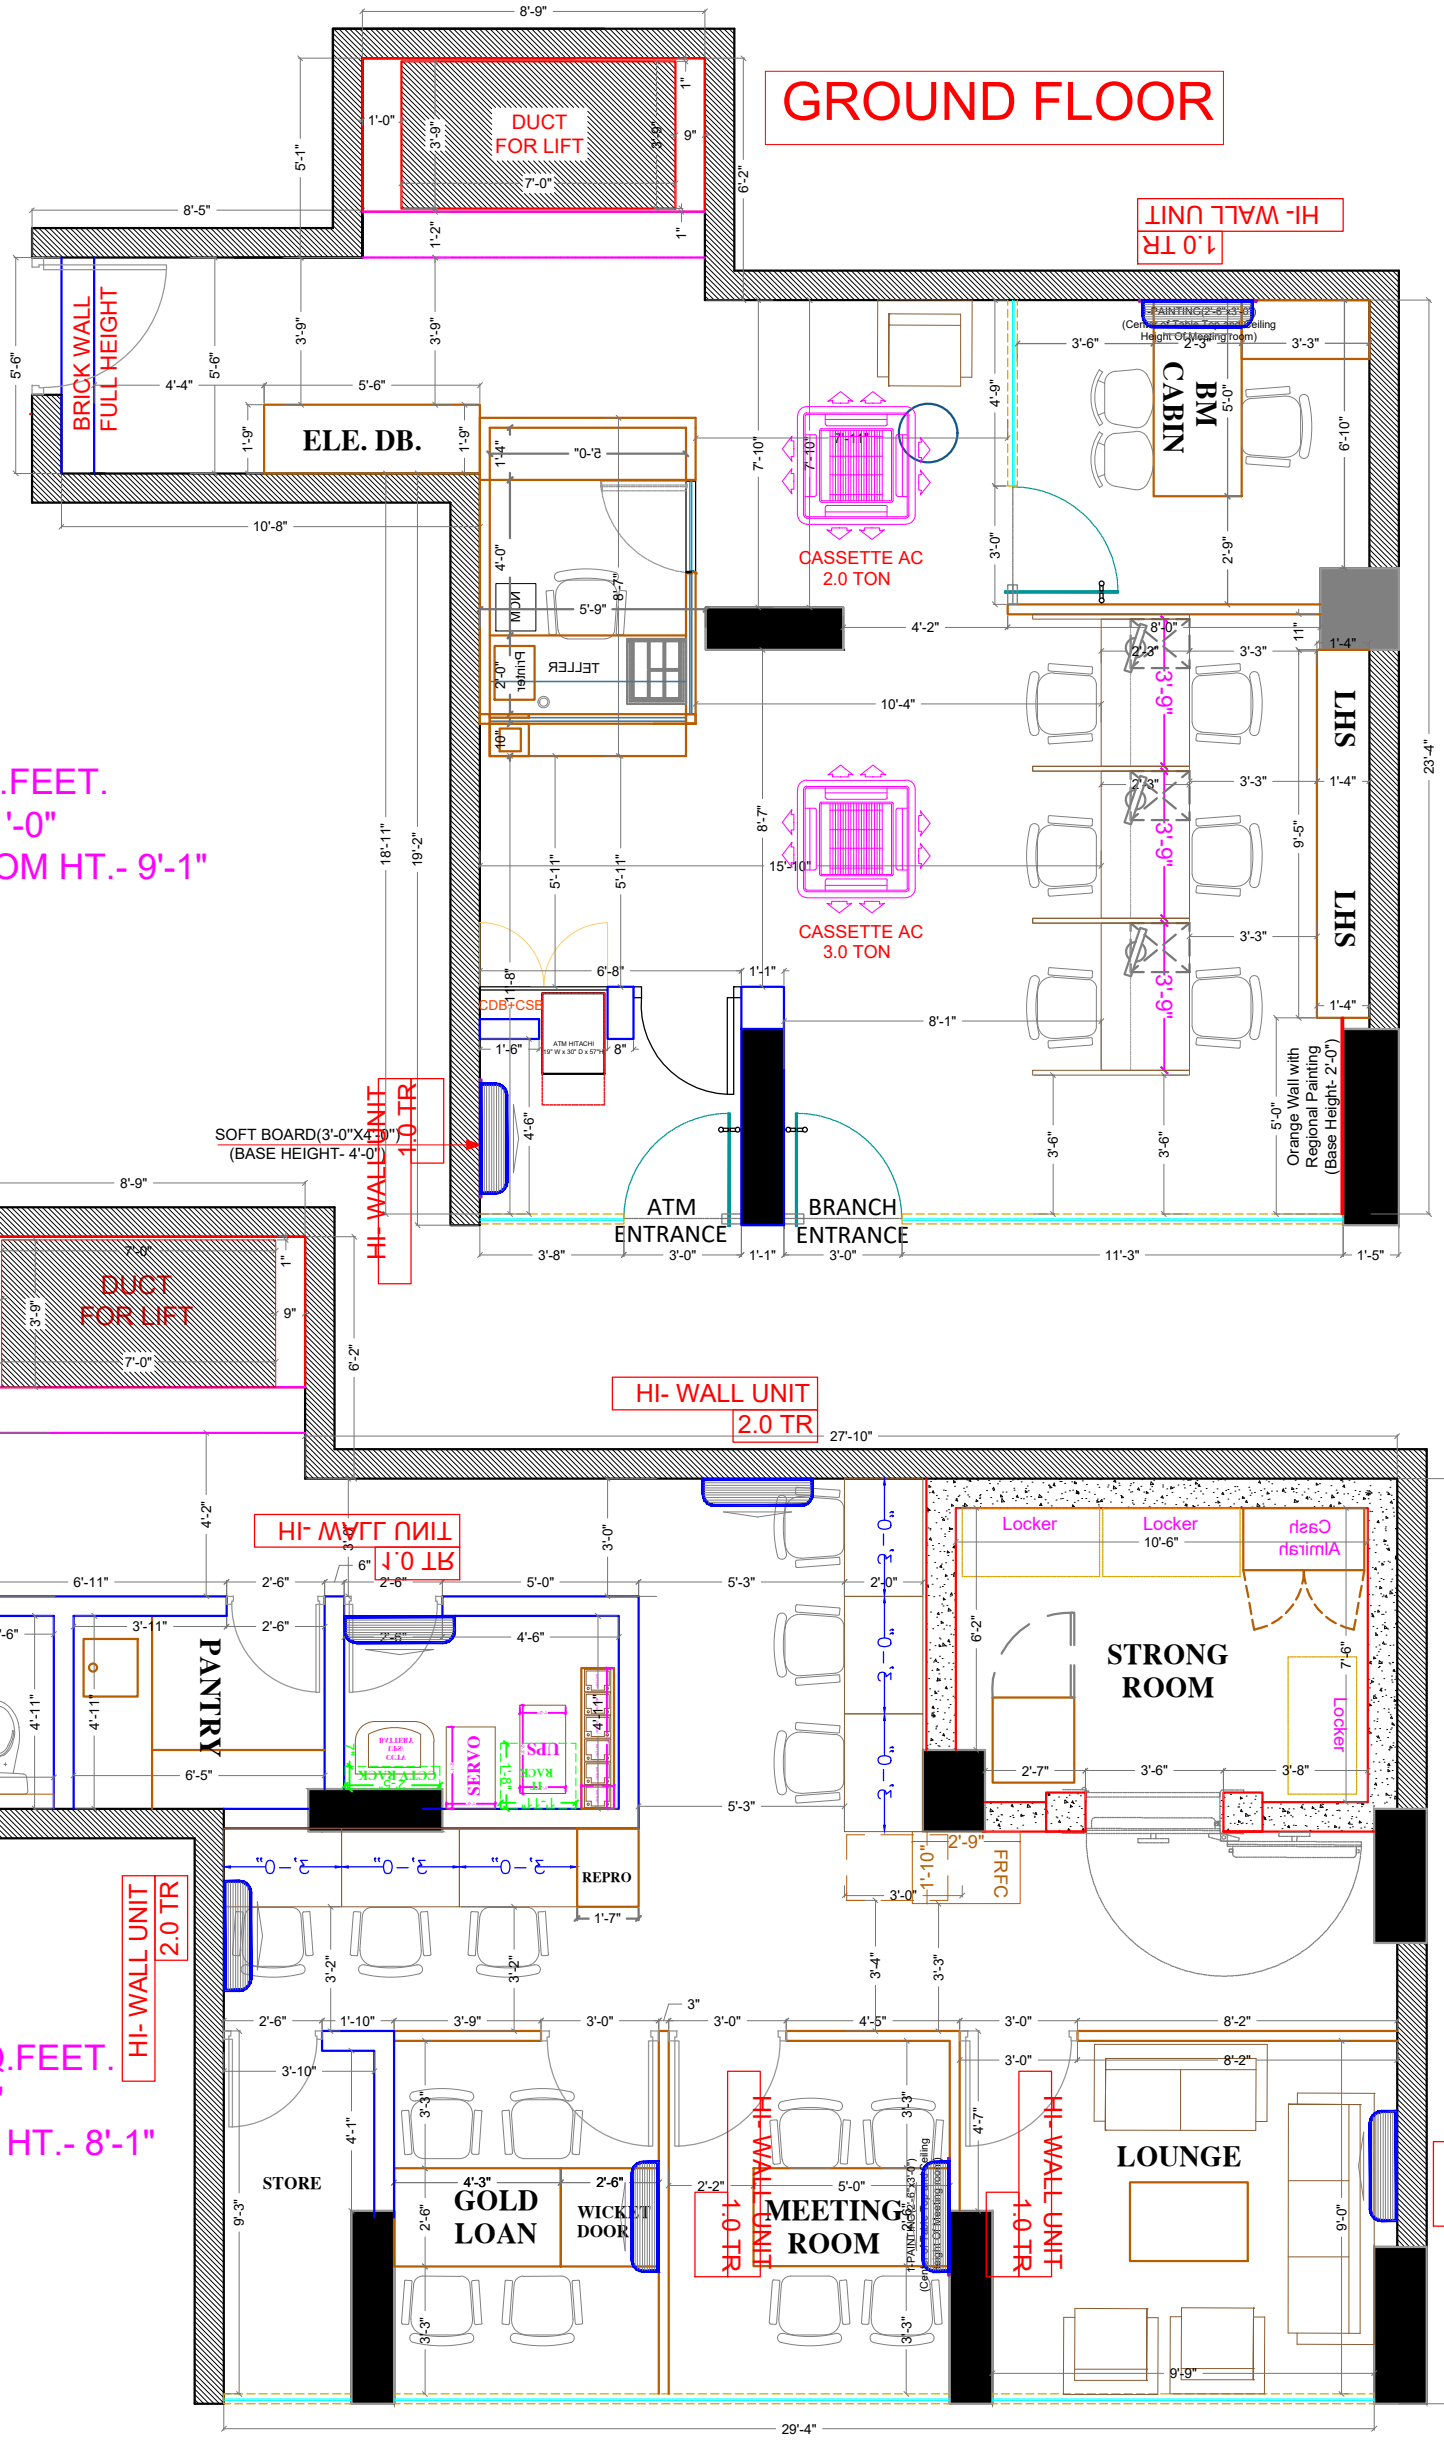


GROUND FLOOR
CARPET AREA- 601 SQ.FEET.
FLOOR TO SLAB HT.- 11'-0"
FLOOR TO BEAM BOTTOM HT.- 9'-1"
SHUTTER HT.9'0"
Road to Premises lvl 12"
Premises to Branch lvl 7"

FIRST FLOOR
CARPET AREA- 841.63 SQ.FEET.
FLOOR TO SLAB HT.- 10'-1"
FLOOR TO BEAM BOTTOM HT.- 8'-1"
Floor lvl to glass Fsad 7"
Glass Fsad HT. 7'5"

AC LEGEND		
	1.0 TON	6 NOS
	1.5 TON	-
	2.0 TON	2 NOS
	2.0 TON	1 NOS
	3.0 TON	1 NOS

PROJECT:

LOWER PAREL WEST BANK BRANCH HVAC

DRAWING TITLE :	CHECK BY :	DRAWN BY :	STATUS :
FLOOR ASSET LAYOUT	GOPAL SINGH	AR. MANGALDEEP JANGIR	PROPOSAL
NOTE :	DEALT BY :	SCALE:	
CARPET AREA :		NTS	
		DATE:	DRAWING NO :
GROUND FLOOR- 601 SQ.FEET. FIRST FLOOR- 841.63 SQ.FEET. TOTAL CARPET AREA= 1442 SQ.FEET.		07-APRIL-2026	

N