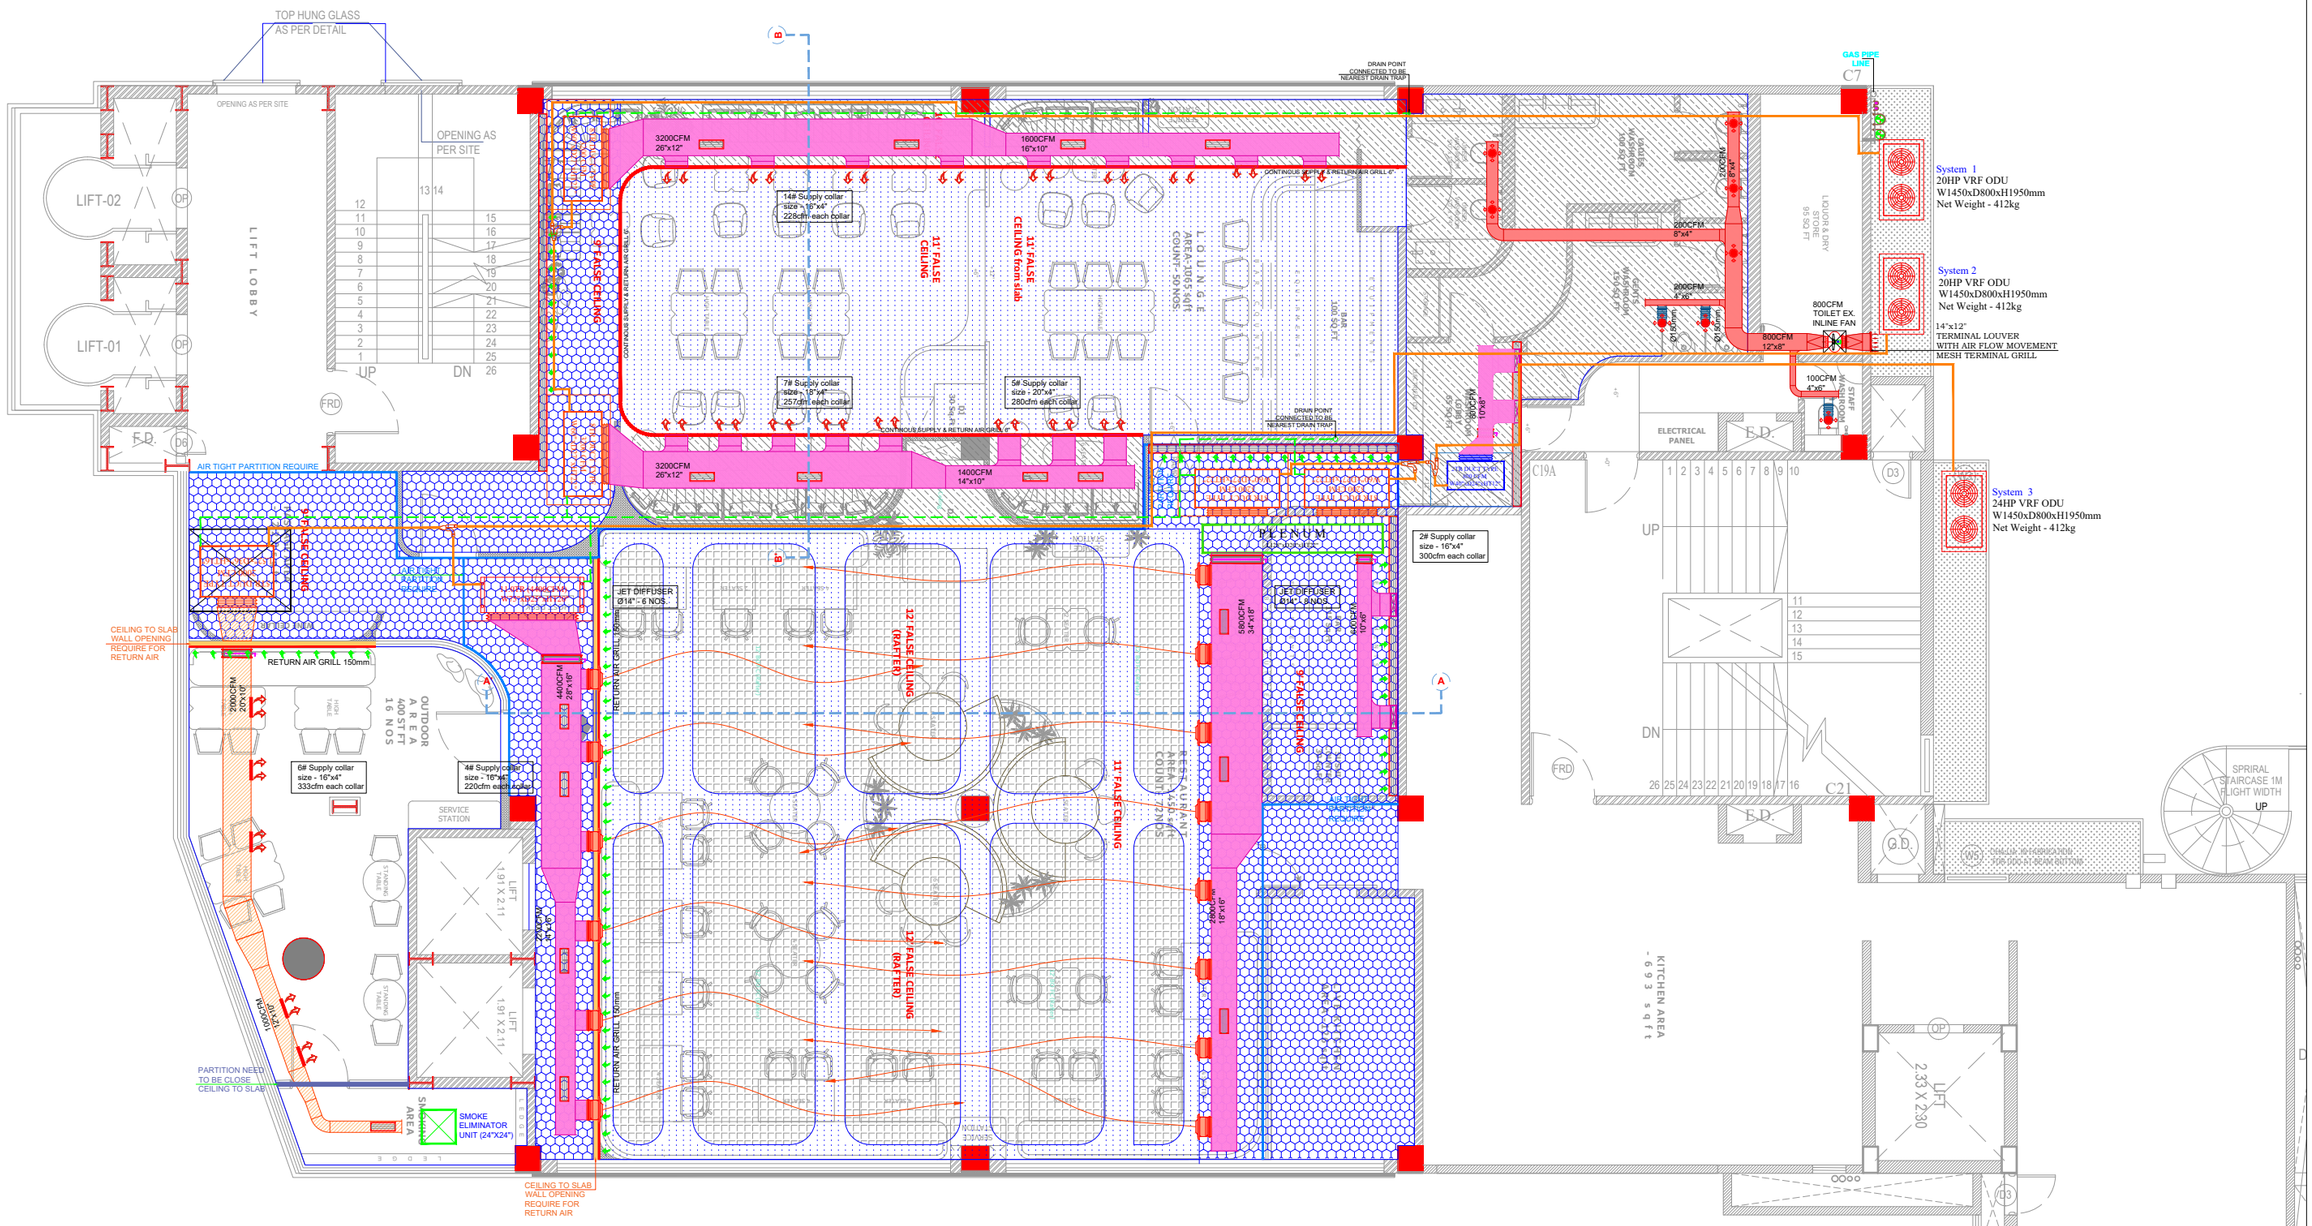

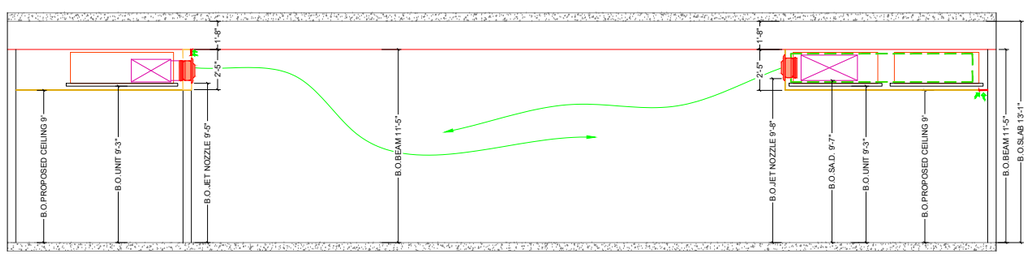

SECTION: A - A'

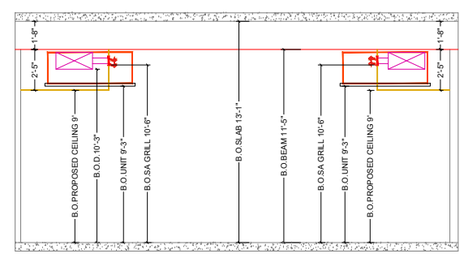

SECTION: B - B'

DRAWING TITLE:

HVAC LAYOUT

PROJECT:

GONG MIGOES At Bandra

CLIENT:

SPECIALTY

HVAC CONTRACTOR :

ARCHITECTURE:

Sumessh Menon Associates

KITCHEN CONSULTANT :

APK Designs

MEP DESIGNS & CONSULTANTS

Home no:-311, Box no:-66,
CEN no:-35(4),Thakur Nivas,
GEN ARUNKUMAR VAIDYA Marg,
Pimpari pada, Mumbai - 400063.
Mob no:- -0916-7979-007

info.apkdesigns@gmail.com
apkdesigns@hotmail.com

Rev.	Purpose	Date
R0	Issue for approval	02.08.2025
R1	Issue for approval	12.08.2025
R2	Issue for approval	14.08.2025
R3	Issue for approval	20.09.2025

DATE :	20.09.2025
SCALE :	NTS
DRAWN BY :	YADNESH
REVIEWED BY :	PRAVIN
PROJECT NUMBER :	25020
SHEET :	01