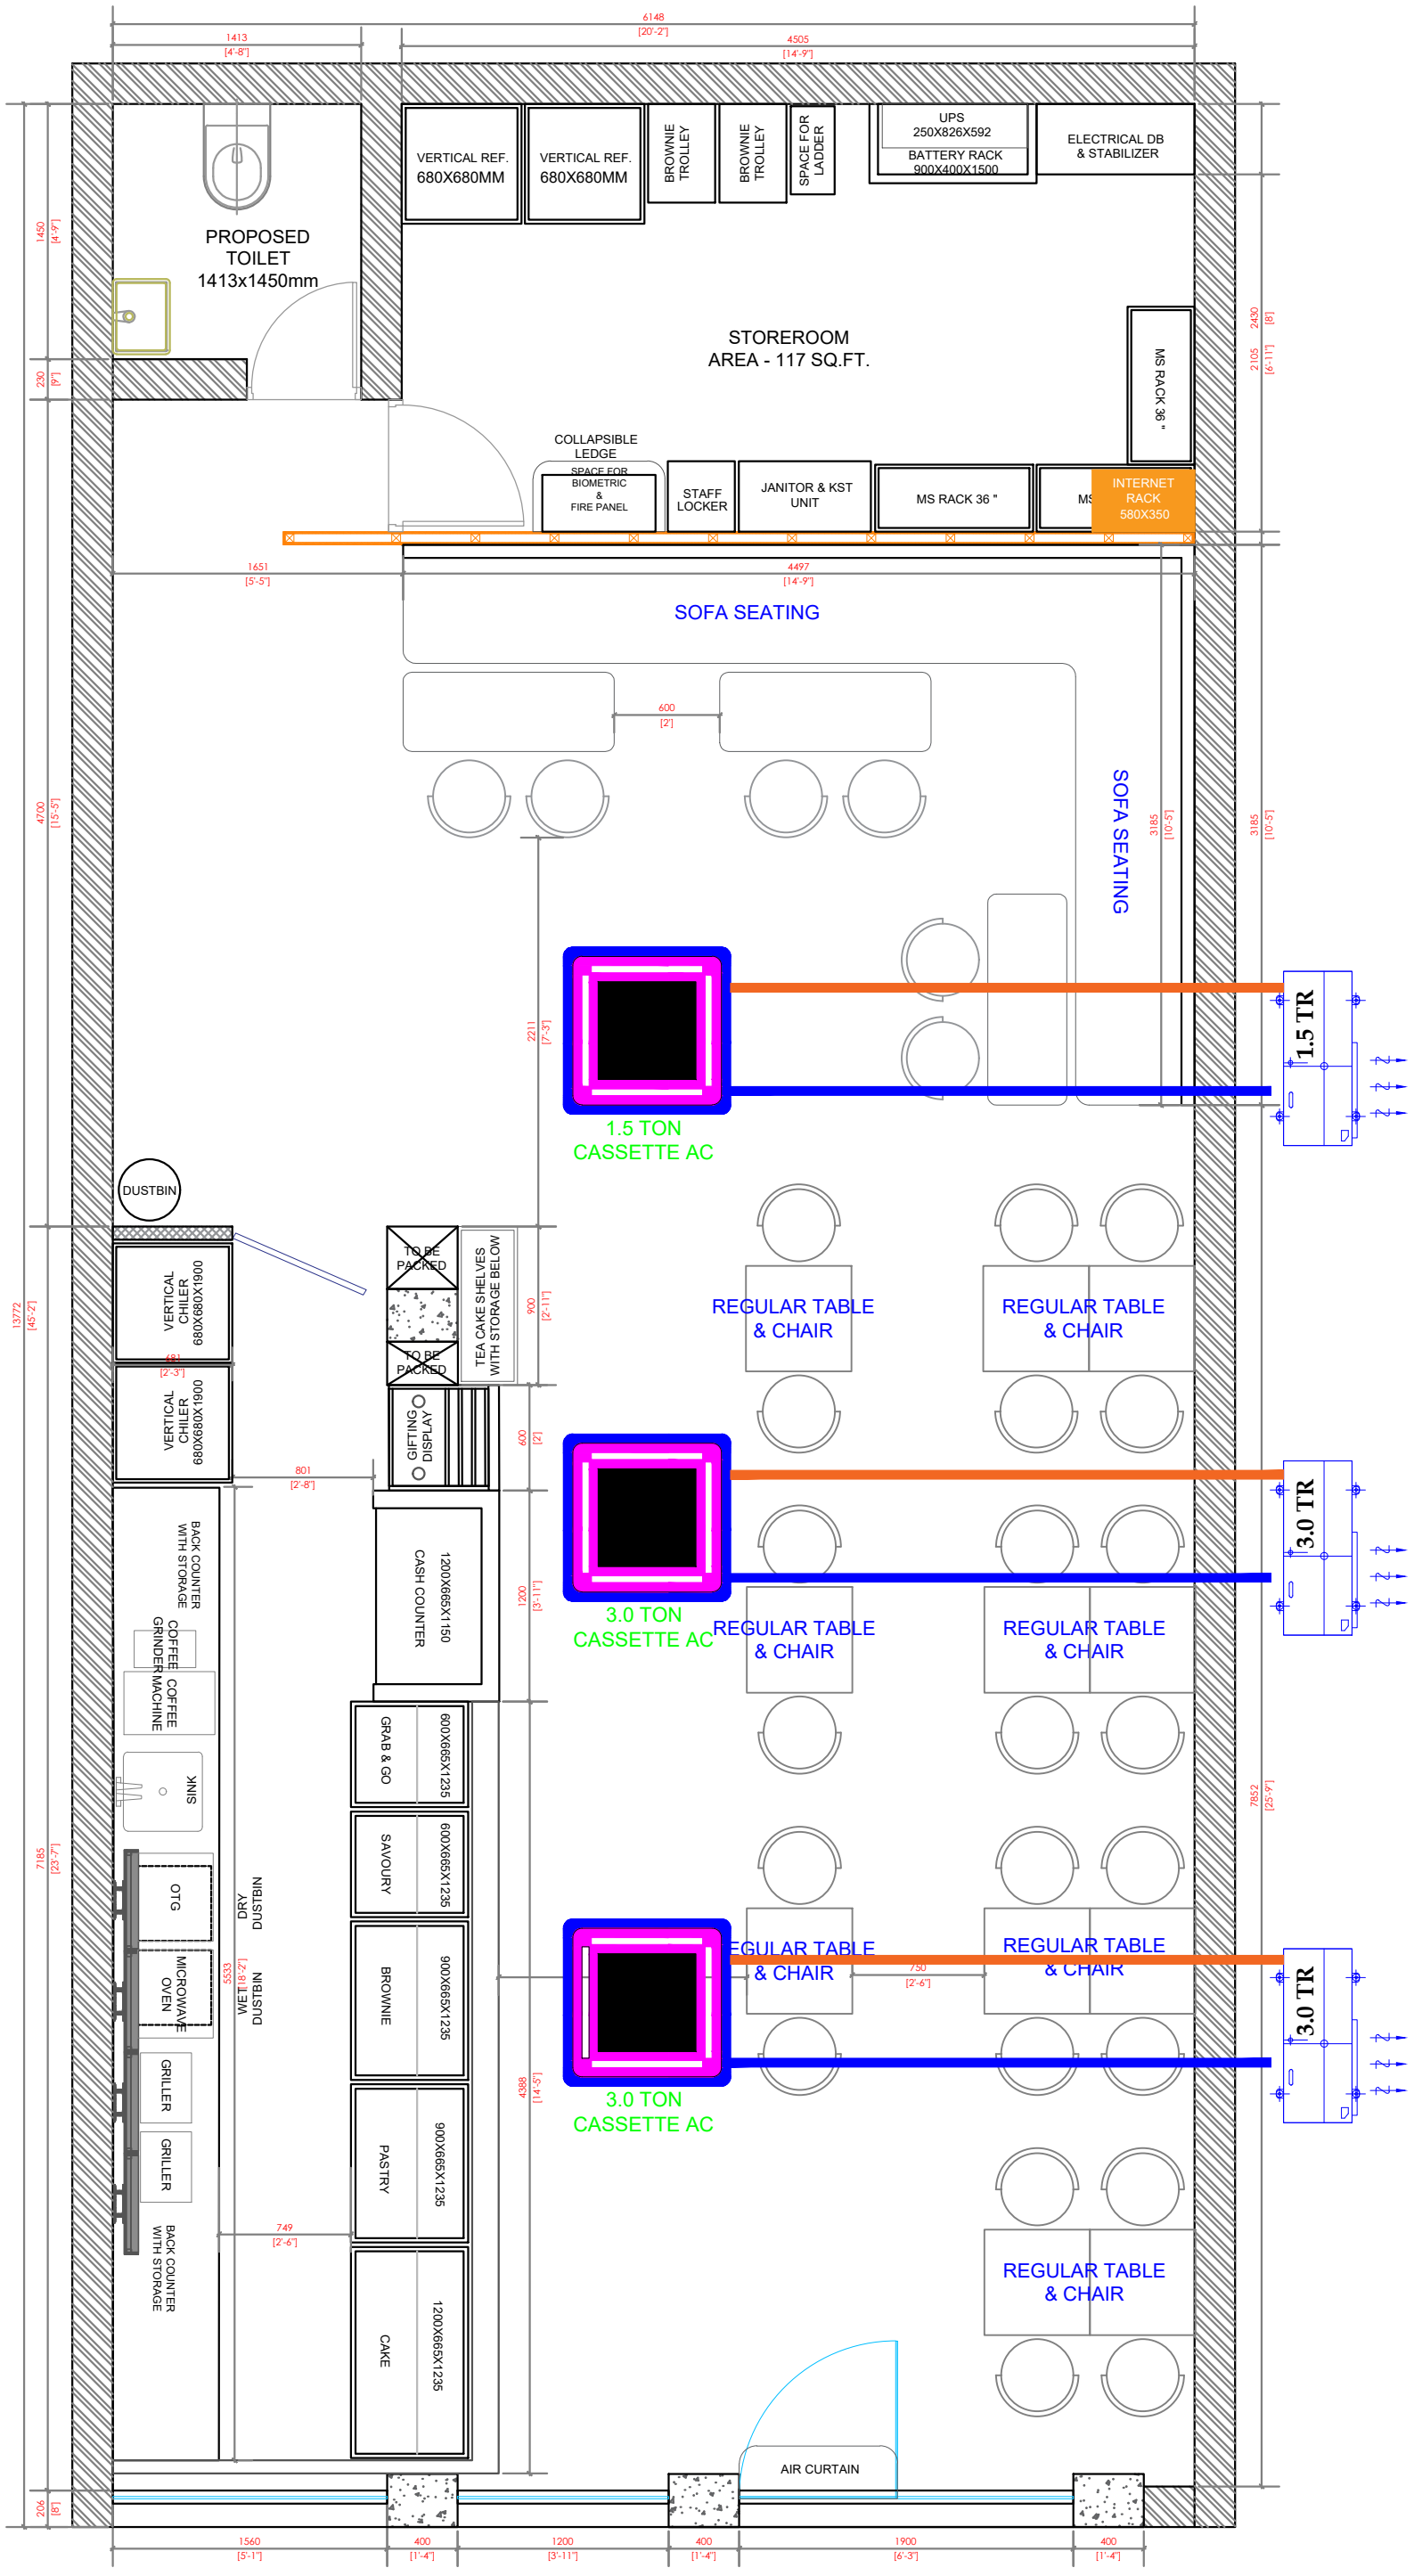


CONCEPT LAYOUT

TOTAL CARPET AREA - 900 SQ.FT.

TOTAL SEATING - 34 NOS.