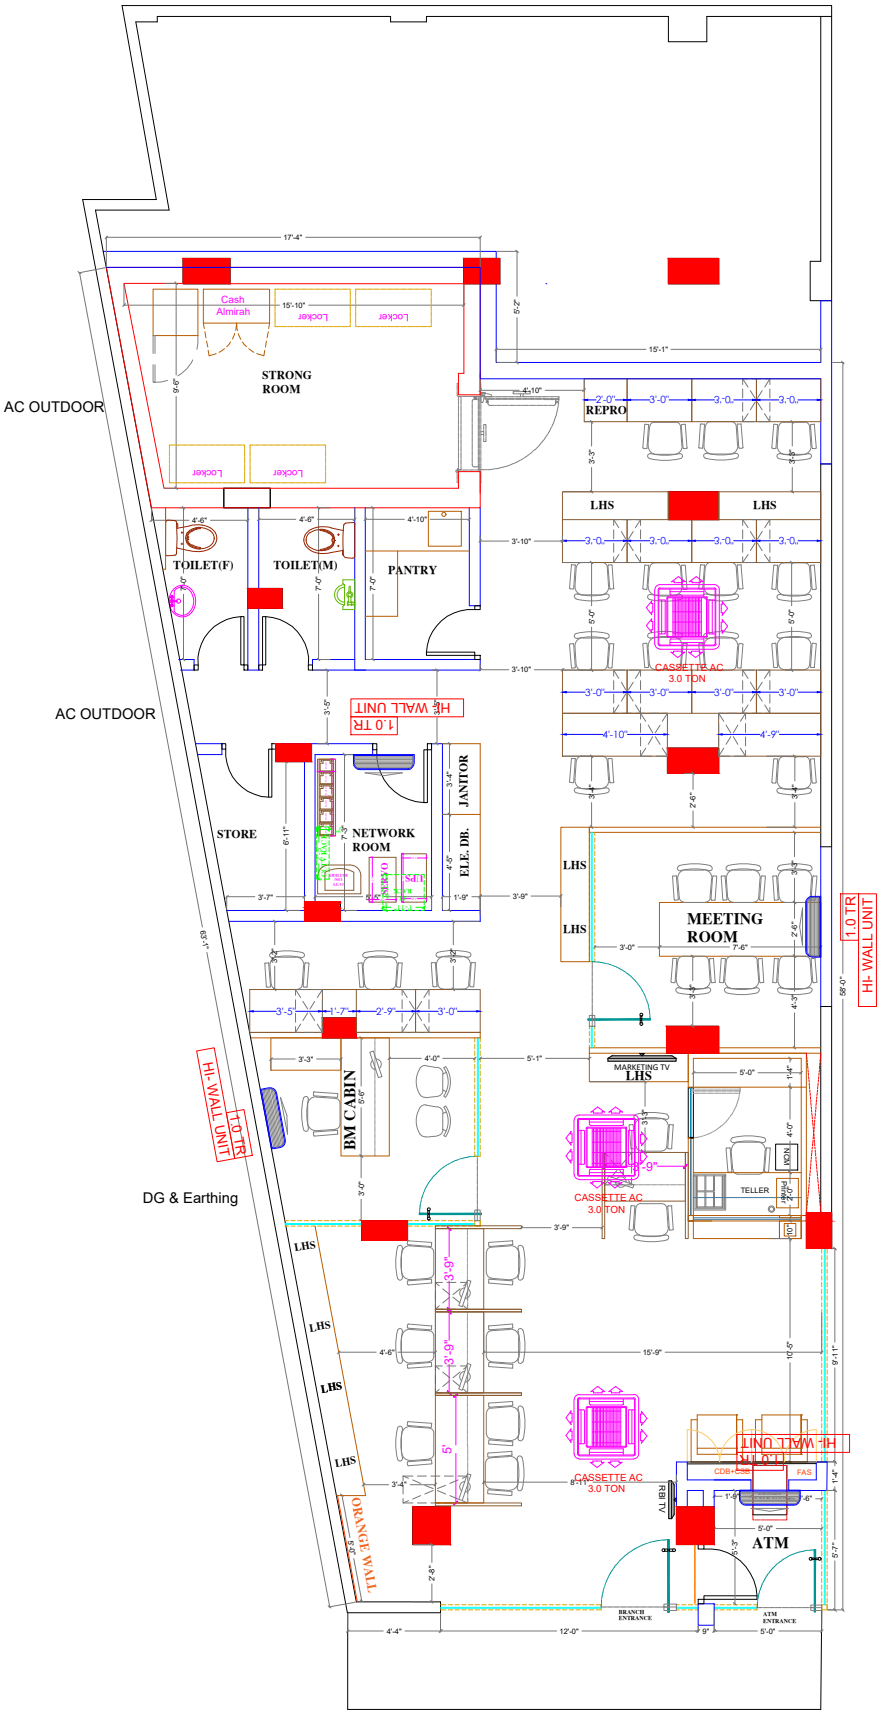


| AC LEGEND | | |
|---|---|---|
| | 1.0 TON | 4 NOS |
| | 1.5 TON | - |
| | 2.0 TON | - |
| | 2.0 TON | - |
| | 3.0 TON | 3 NOS |

PROJECT:

# BIBWEWADI BANK BRANCH

| DRAWING TITLE : | CHECK BY : | DRAWN BY : | STATUS : |
|---|---|---|---|
| GROUND FLOOR LAYOUT | GOPAL SINGH | AR. JITENDRA KUMAWAT | PROPOSAL |
| NOTE : | DEALT BY : | SCALE: | |
| CARPET AREA : | | NTS | |
| 1605 SQFT | | DATE: 12AUG-2025 | DRAWING NO : |

N