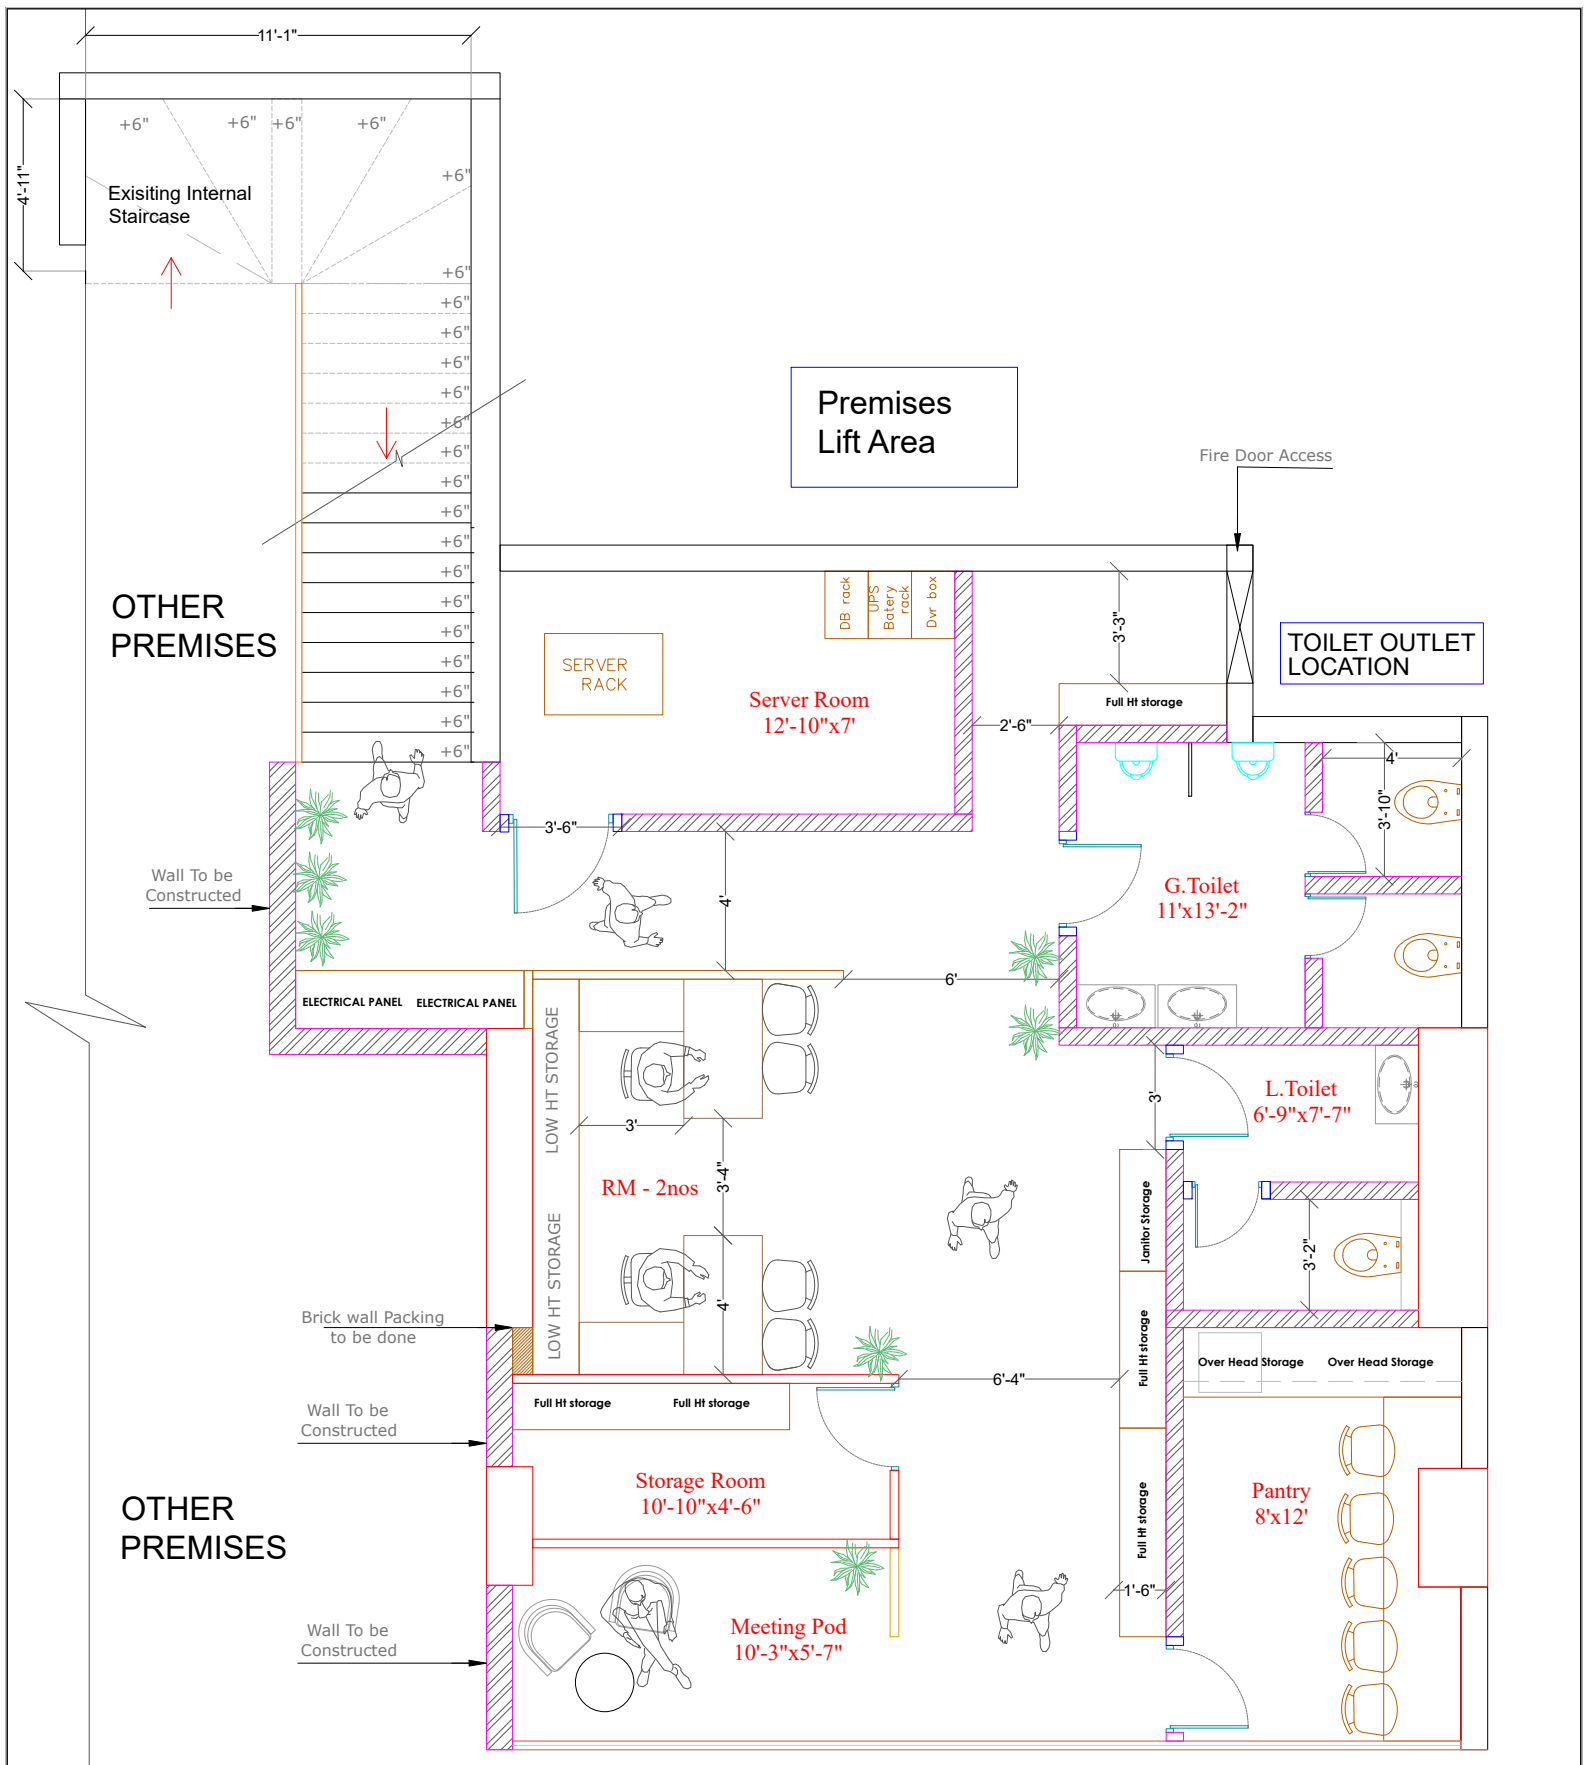

AK INTERIORS GROUP
CREATING CONCIOUSNESS

HDFC - BANK

Site Name - Infinity Elements, Mamlatdar wadi, Main Road, Near liberty garden, Malad West, Cat - Metro Branch

Furniture -Layout

R10		
R9		
R8		
R7		
R6		
R5		
R4		
R3		
R2		
R1		
Date.	SITE SURVEY	23- 12 - 2024

Description	Details
Carpet Area in Sq. Ft.	912 sqft
Floor to Slab Height in Fts.	9'-6"
Floor to Beam Height in Fts.	9'
Facade Width in Fts.	
Facade Length in Fts.	
Existing Toilet	
Passage Width	
Back Passage Width	

DRAWN BY
INT. SADAF.M

CHECKED BY
Shabaz.j.k

SCALE
NTS

AK INTERIORS GROUP
B33, 303/304, AMARPALI SHANTI NAGAR CHSL SECTOR 11, MIRA ROAD (E), THANE - 401 107

DISCLAIMER: These drawing is prepared by and belongs to AK Interiors Designing Pvt. Ltd. and shall not be used, copied or altered without any prior permission.

Note: All dimensions are in feets and inches