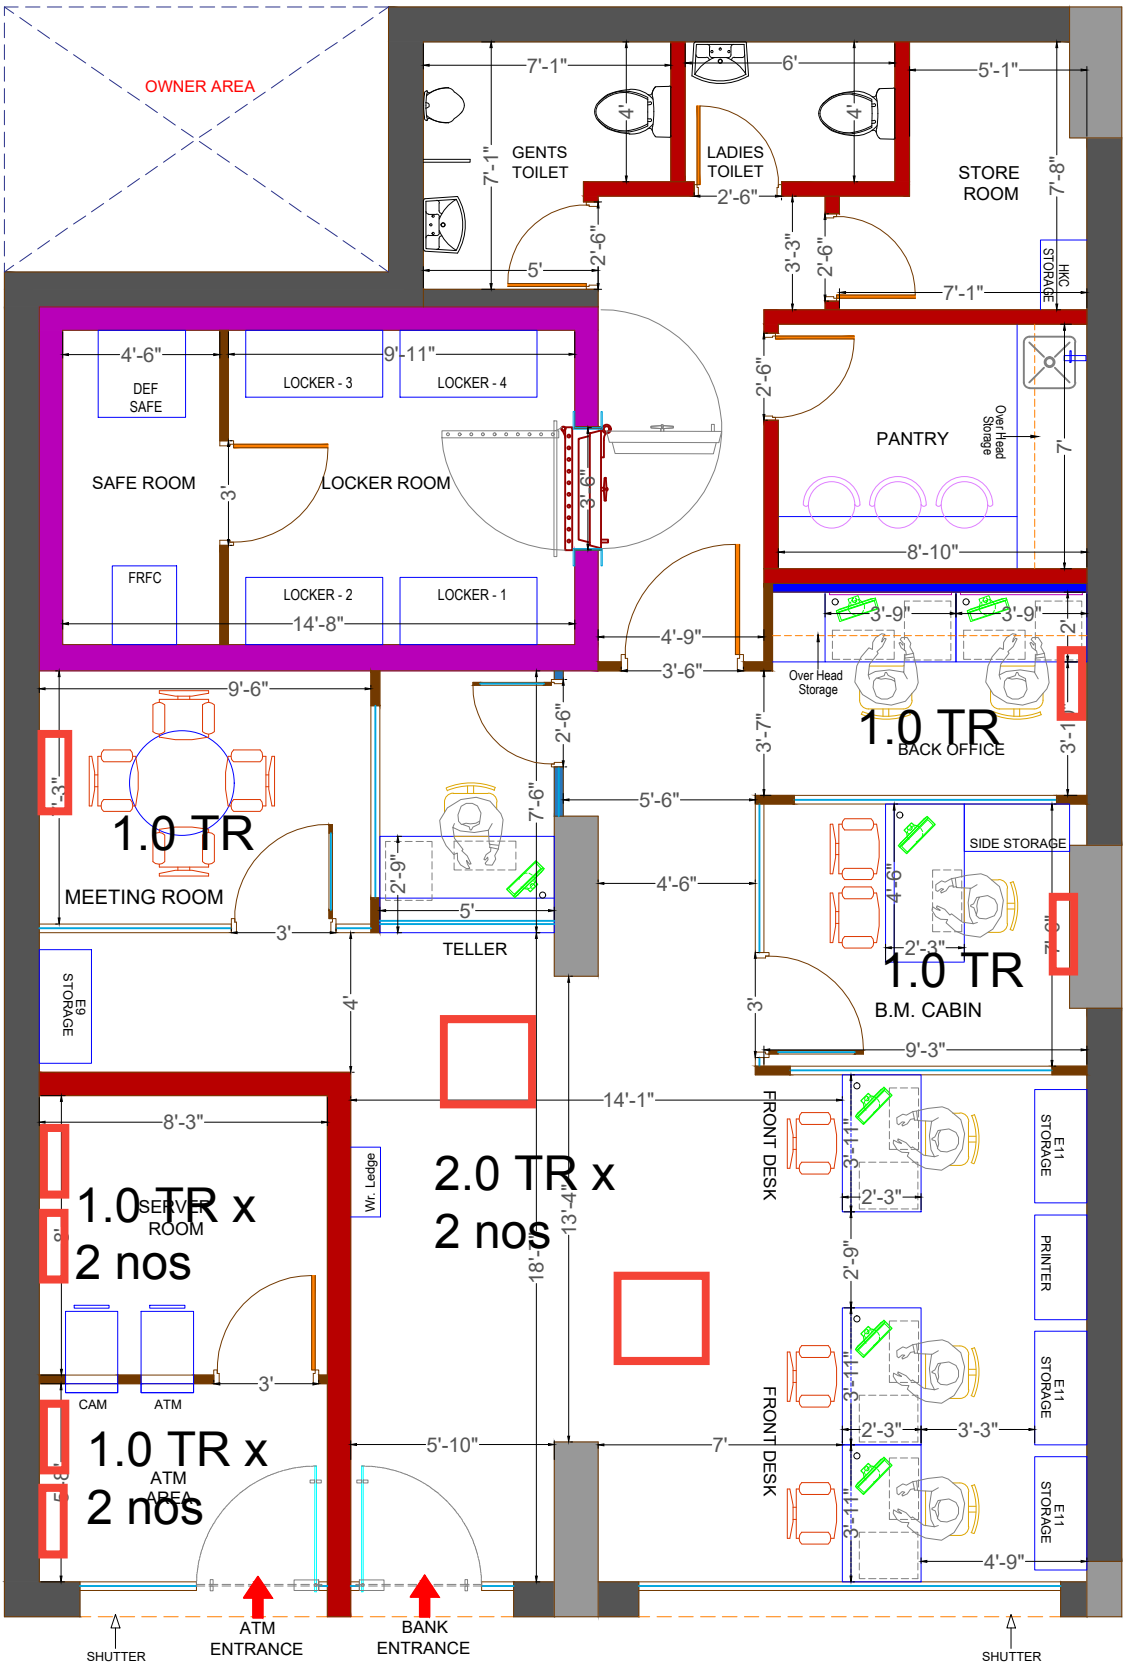

CLIENT : ICICI BANK LTD

PROJECT :

PROPOSED LAYOUT - ICICI BANK LTD.
DOMBIVALI BRANCH - MAHARASHTRA

BRANCH HEIGHT :

TOTAL HEIGHT - 13'- 5"
BEEM HEIGHT - 2'- 0"

BRANCH CARPET AREA : 1260 sq.ft
TOTAL CARPET AREA :

DRAWING : PROPOSED LAYOUT (OPT - 1)

WALL LEGEND :

- EXISTING BRICK WALL
- PROPOSED BRICK WALL (6" & 9")
- PROPOSED RCC WALL (9")

PARTITION LEGEND :

- LOW HEIGHT PARTITION
- FULL HEIGHT GLASS PARTITION
- FULL HEIGHT SOLID PARTITION
- PARTIALY GLAZED PARTITION
- 5' HEIGHT PARTITION

FURNITURE LEGEND :

	Particular	Nos
01.	Front Desk (3'-11" x 2'-3")	03
02.	Teller Counter (5'-0" x 2'-9")	01
03.	B.M. Table (4'-6" x 2'-3")	01
04.	Back Office Table (3'-9" x 2'-0")	02
	TOTAL WORKSTATION	07

SITE DIRECTION :

SHREE RIDDHI SHIDDHI INFRATECH
Flate No. 301, Rajnigandha Complex,
Nr.Gole ka mandir,Gwalior - M.P