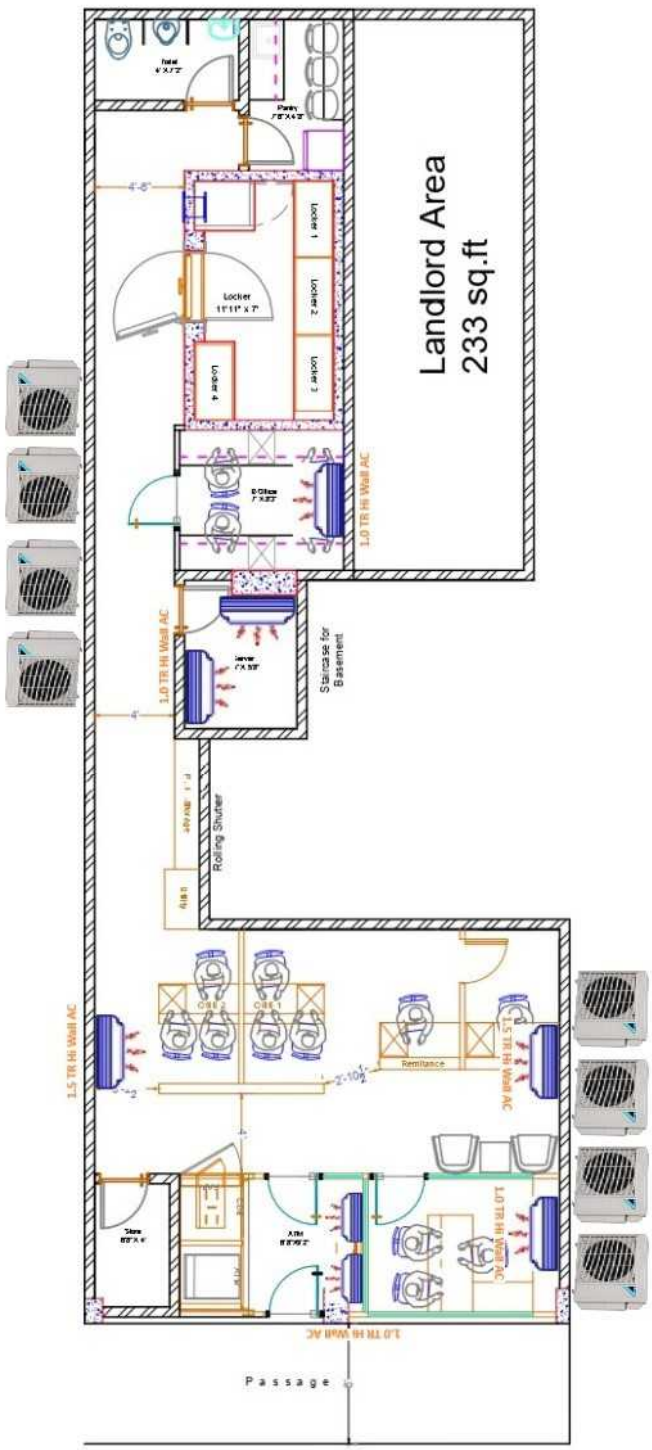


CLIENT : - INDUSIND BANK LTD. HINGOLI " C " CAT BRANCH	DRAWING TITLE : - AS PER SITE MEASUREMENT LAYOUT		DATE : - 31.08.2023
PROJECT ADDRESS : VENKATESHWARA , UPPER GROUND FLOOR , CTS NO 3980 , HOUSE NO 8/206 NEW MONDHA , HINGOLI MAHARASHTRA 431513	FLOOR TO RCC SLAB HT = 120" FLOOR TO RCC BEAM HT = 111" ROOLING SHUTTER BEAM = 12"	N OPTION :- 1	TKO : -
PROJECT REF NO: _____/ 2023 / 2024	BRANCH TELLER COUNTER 00 BRANCH MANAGER 00 CSE DESK 00 WORKING STATION 00 MEZZANINE FLOOR 00 TOTAL HEAD COUNT : 00	AREA - GROUND FLOOR - 926 SQ.FT FIRST FLOOR - SQ.FT TOTAL AREA - 926 SQ.FT	DIEBOLD NIXDORF DIEBOLD NIXDORF INDIA PVT.LTD.