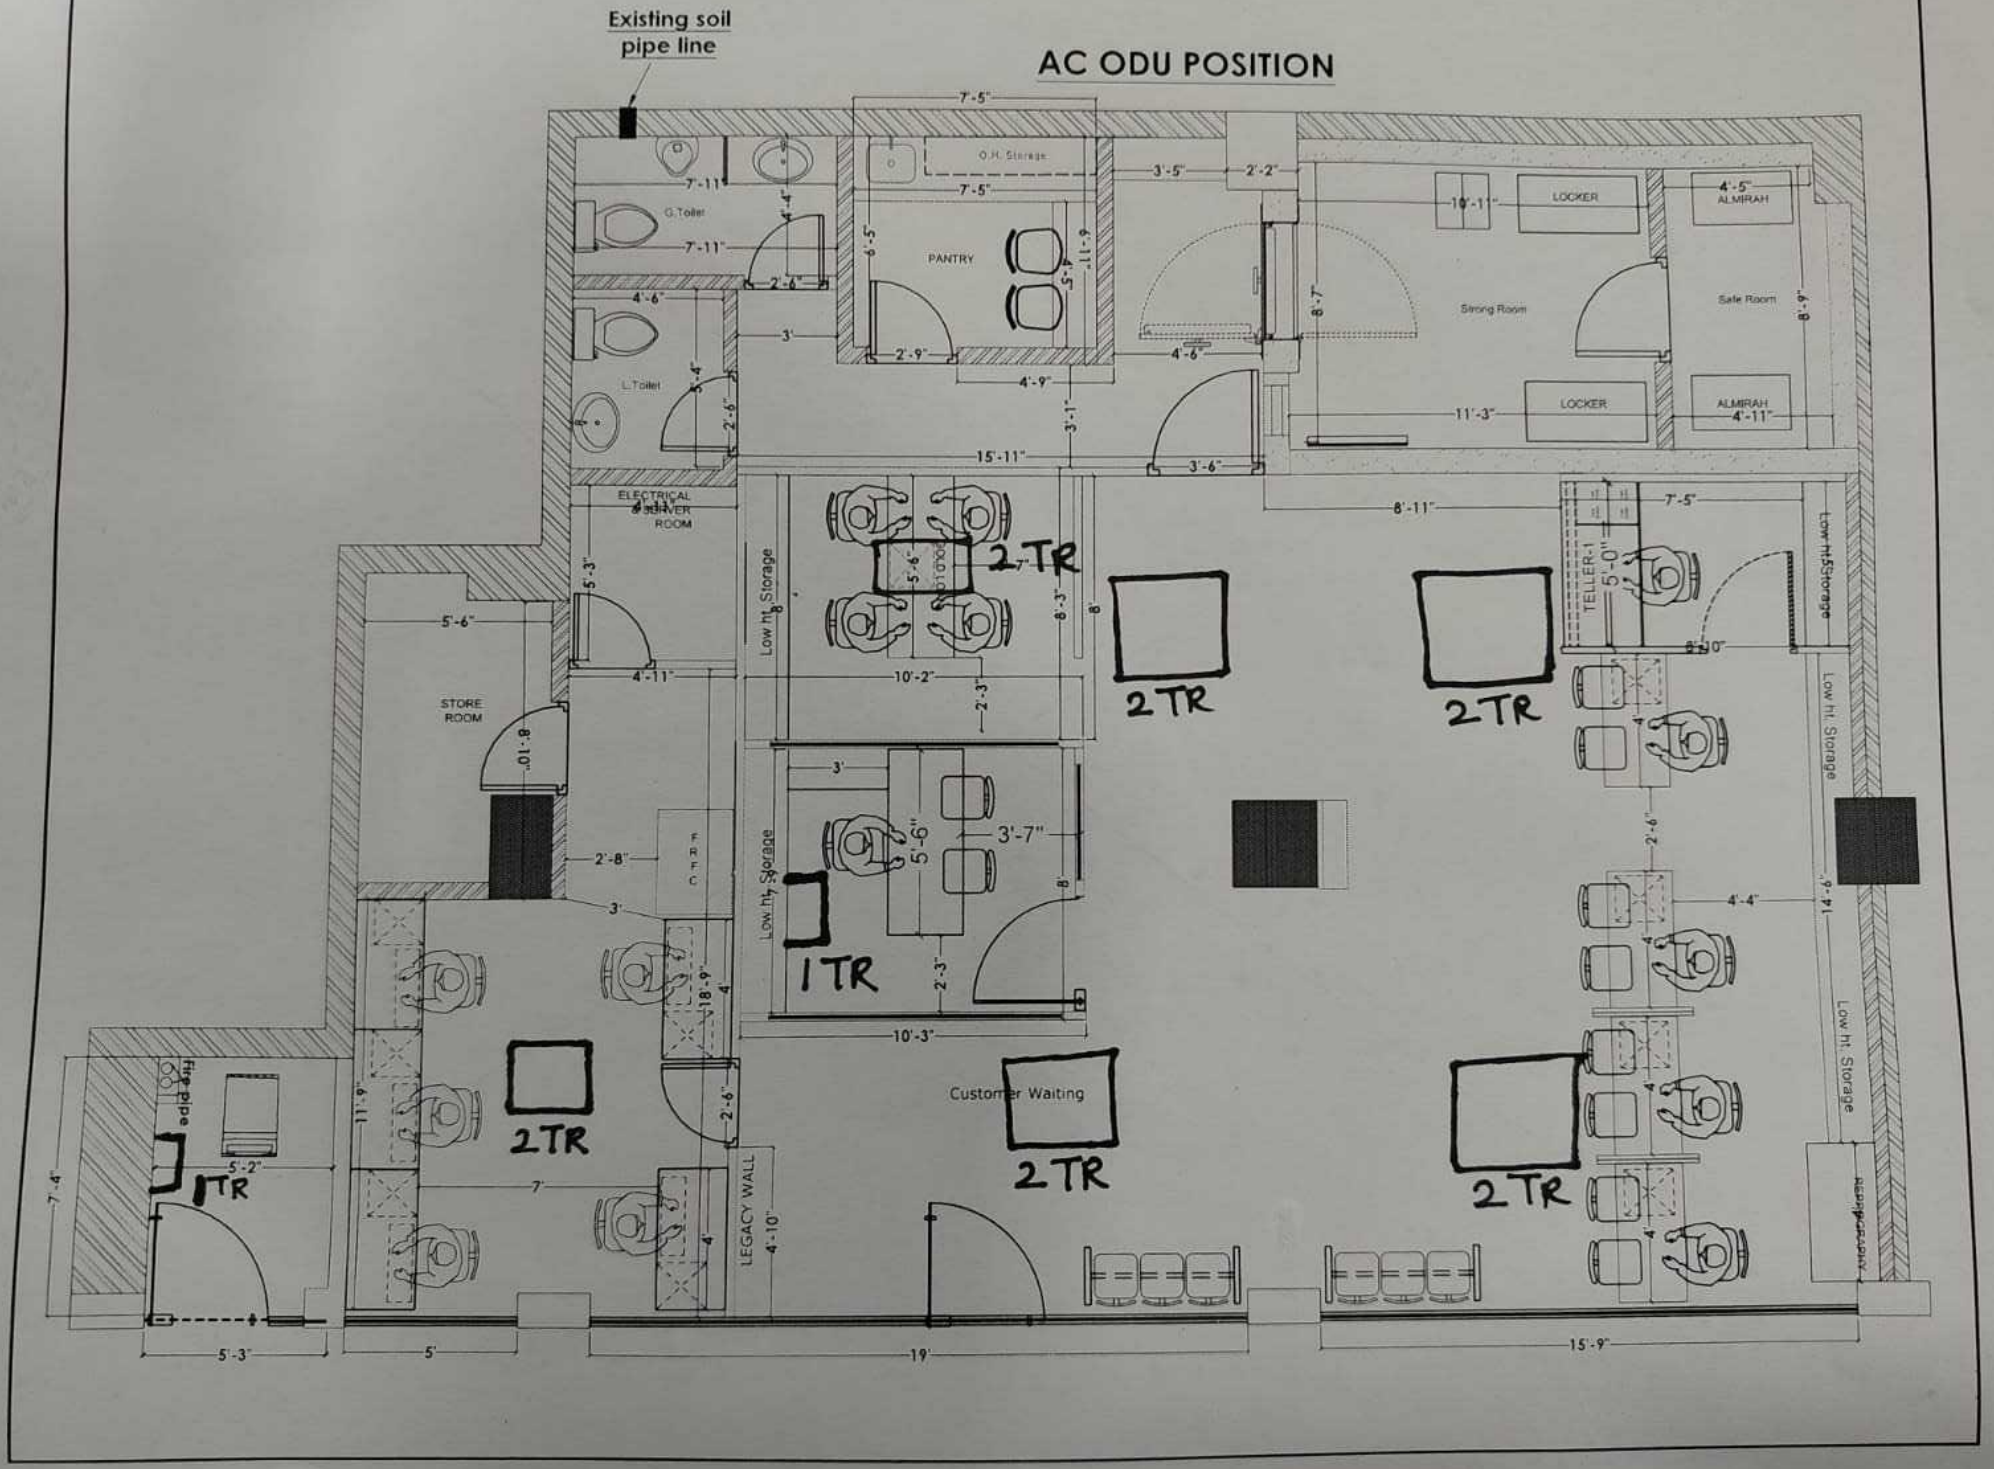

Existing soil pipe line
AC ODU POSITION
G.Toilet
L.Toilet
O.H. Storage
PANTRY
LOCKER
ALMIRAH
Strong Room
Safe Room
ELECTRICAL & SERVER ROOM
STORE ROOM
Low ht Storage
TELLER-1
2 TR
1 TR
Customer Waiting
LEGACY WALL
Fire pipe
7'-5"
15'-11"
10'-3"
19'
15'-9"