
CLIENT : ICICI BANK	SITE : KABUTAR KHANA , DADAR
FLOOR AREA : 138 SQ.FT	CARPET AREA : 138 SQ.FT

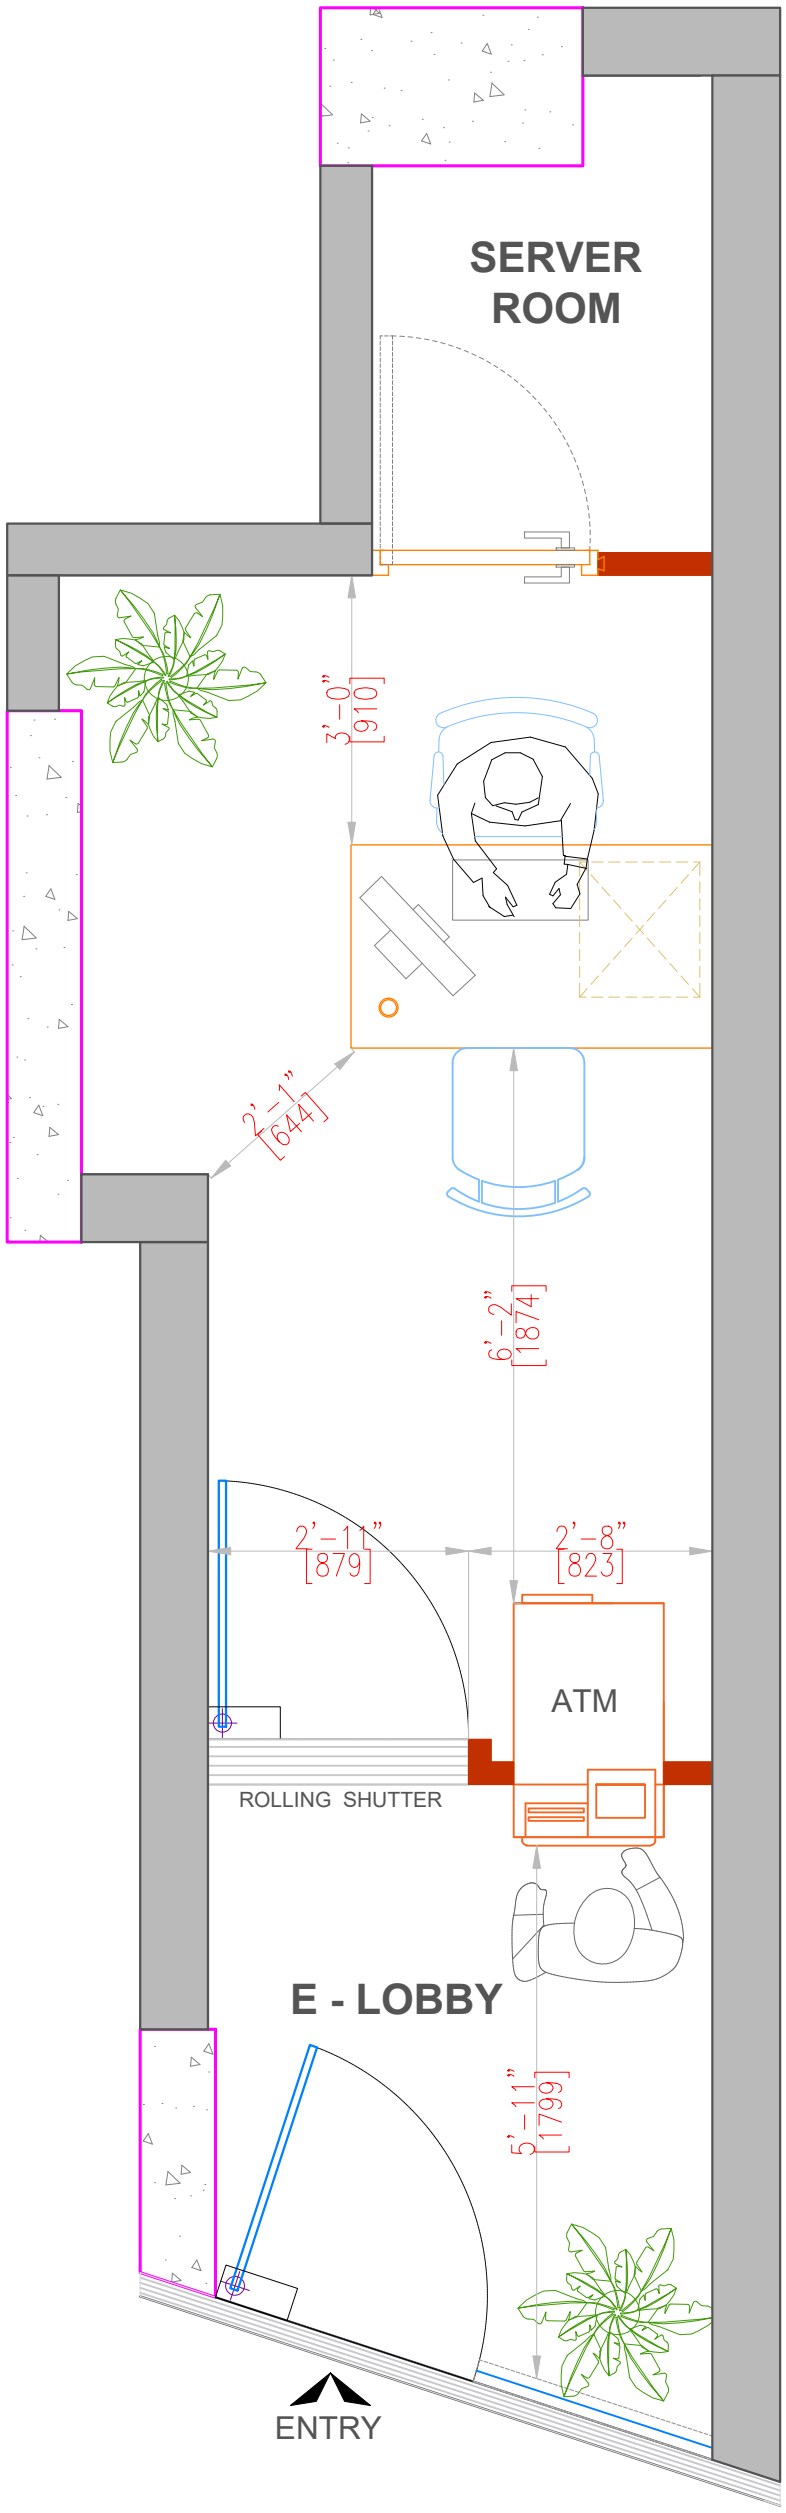


	PROJECT TYPE: ICICI BANK
	SLAB BOTTOM: 12'0"
	BEAM BOTTOM: 10'2"
	SITE ADDRESS : Visawa Restaurant, N C. Kelkar Marg, Near Kabutar khana, Dadar West, Dadar, Mumbai, Maharashtra 400028

LEGEND

INDICAT.	DESCRIPTION
	EXISTING WALL
	6" THICK INTERNAL BLOCK WORK CONSTRUCTION
	9" THICK EXTERNAL BLOCKWORK CONSTRUCTION
	9" THICK RCC
	FULL GLAZED
	3" THICK SEMI GLAZED
	3" THICK FULL PARTITION
	3" THICK LOW PARTITION
	FULL PANELING

DATE : 25-06-2026	
SCALE : NTS	
DRAWN BY : NILESH SUTHAR	
CHECKED BY : TAHER	
DRG ISSUED FOR : APPROVAL	

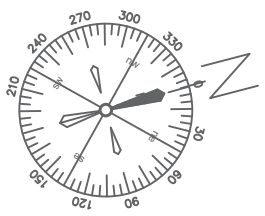

NOTE: THIS DRAWING IS THE PROPERTY OF M/s.TEAMSWIFT PROJECTS PVT. LTD. AND IS NOT TO BE REPRODUCED OR HANDED OVER TO A THIRD PARTY OR TO BE PUT TO USE FOR ANY OTHER PURPOSE OTHER THAN FOR WHICH IT IS ISSUED.

DISCLAIMER: M/s TEAMSWIFT PROJECTS PVT. LTD. IS NOT RESPONSIBLE FOR ANY STATUTORY/GOVT. APPROVALS, WHICH SHALL BE THE OWNER'S / USERS RESPONSIBILITY.

TEAMSWIFT
PROJECTS PVT. LTD.
A DESIGN - BUILD, FIT - OUT COMPANY

TITLE : GENERAL ARRANGEMENT LAYOUT	OPTION : 01	REVISION : 00