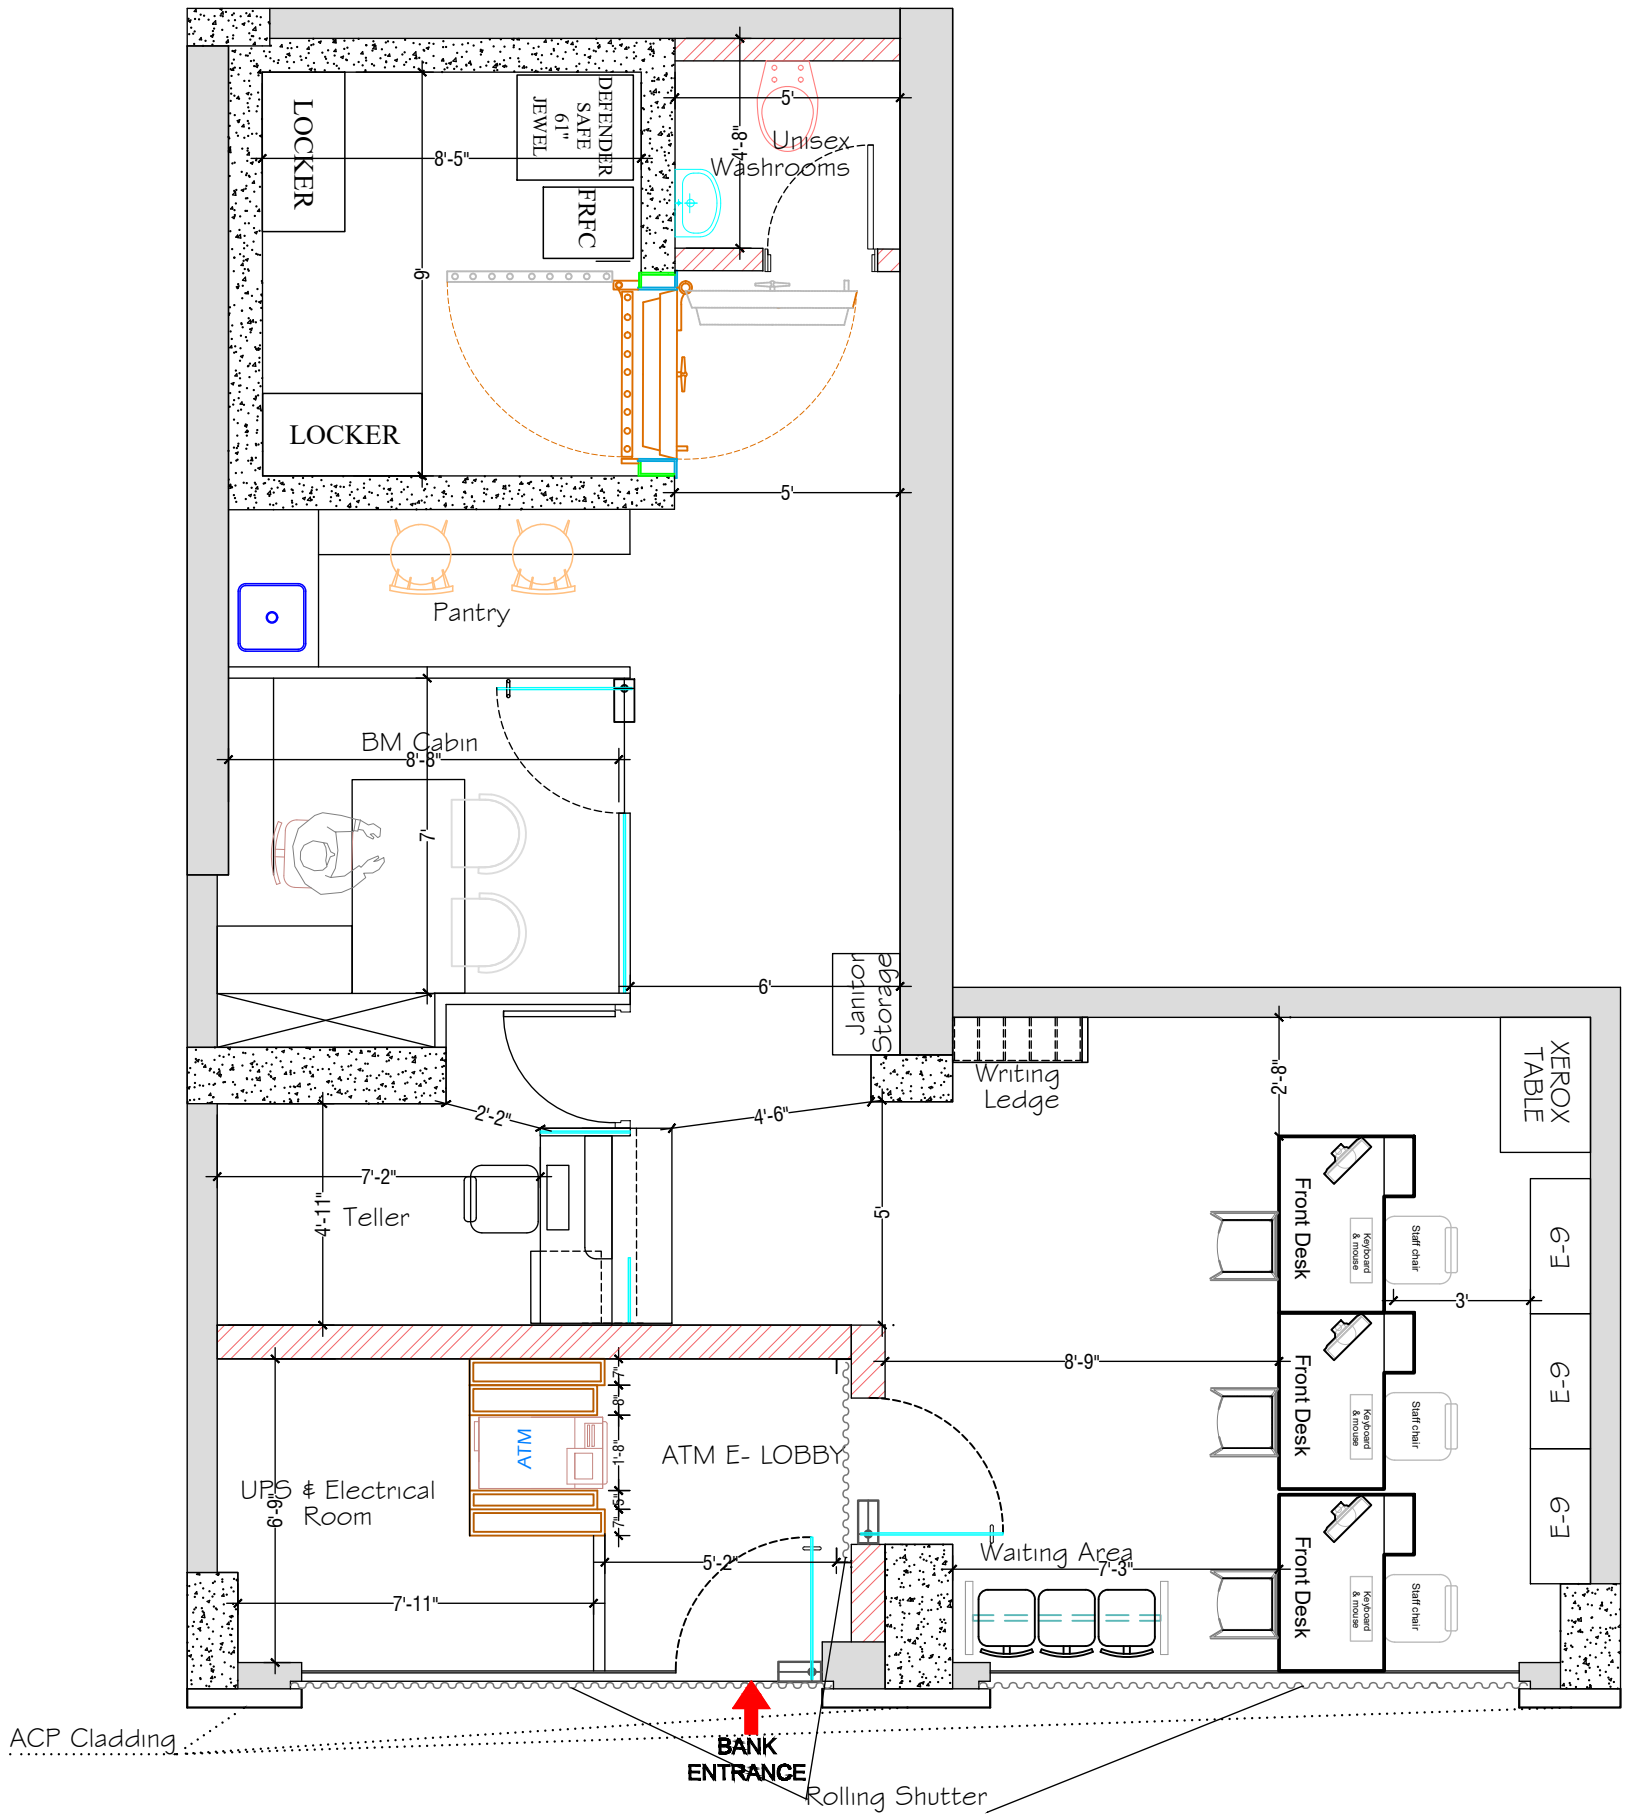

LEGEND

REVISIONS

CLIENT

ICICI BANK LTD

PROJECT

Raymond - Thane

DRAWING TITLE

Ground Floor

CARPET AREA

760.00 SFT

Clear height - 13'-8"
Beam To Floor height - 10'-0"

NOTES :
- ALL DRAWING IS IN INCHES.
- THIS DRAWING IS A RIGHT & PROPERTY OF ARCHITECT NOT TO BE PRODUCED, COPIED, HANDED OVER TO THIRD PARTY OR USED FOR ANY OTHER PURPOSE OTHER THAN FOR WHICH IT IS INTENDED AND REMAIN OUR SOLE PROPERTY.
- ONLY WRITTEN DIMENSIONS TO BE FOLLOWED.
- THE CONTRACTOR MUST CHECK ALL DIMENSIONS & DETAILS & BE RESPONSIBLE FOR THE SAME.
- ANY DISCREPANCY SHALL BE BROUGHT TO THE NOTICE OF THE ARCHITECT.
- THIS DRAWING SHOULD BE READ IN CONJUNCTION WITH RELEVANT WORKING & DETAILED DRAWINGS.
- ALL DIMENSIONS SHALL BE VERIFIED ON SITE PRIOR TO START OF WORK.

NAME & ADDRESS :

SNEHA INTERIOR. DESIGNS

Shop 13th, Choudhary Compound, Patil Nagar,S.M. Road, Ghartanpada 02, Opp Maharaja Hotel, Dahisar (E), Mumbai 400068.
Telephone: 022 28964579 / 9821093879

SCALE :	NTS
DRN. :	DHAARMESH
DATE :	03-12-2024
JOB/DRG. NO	01