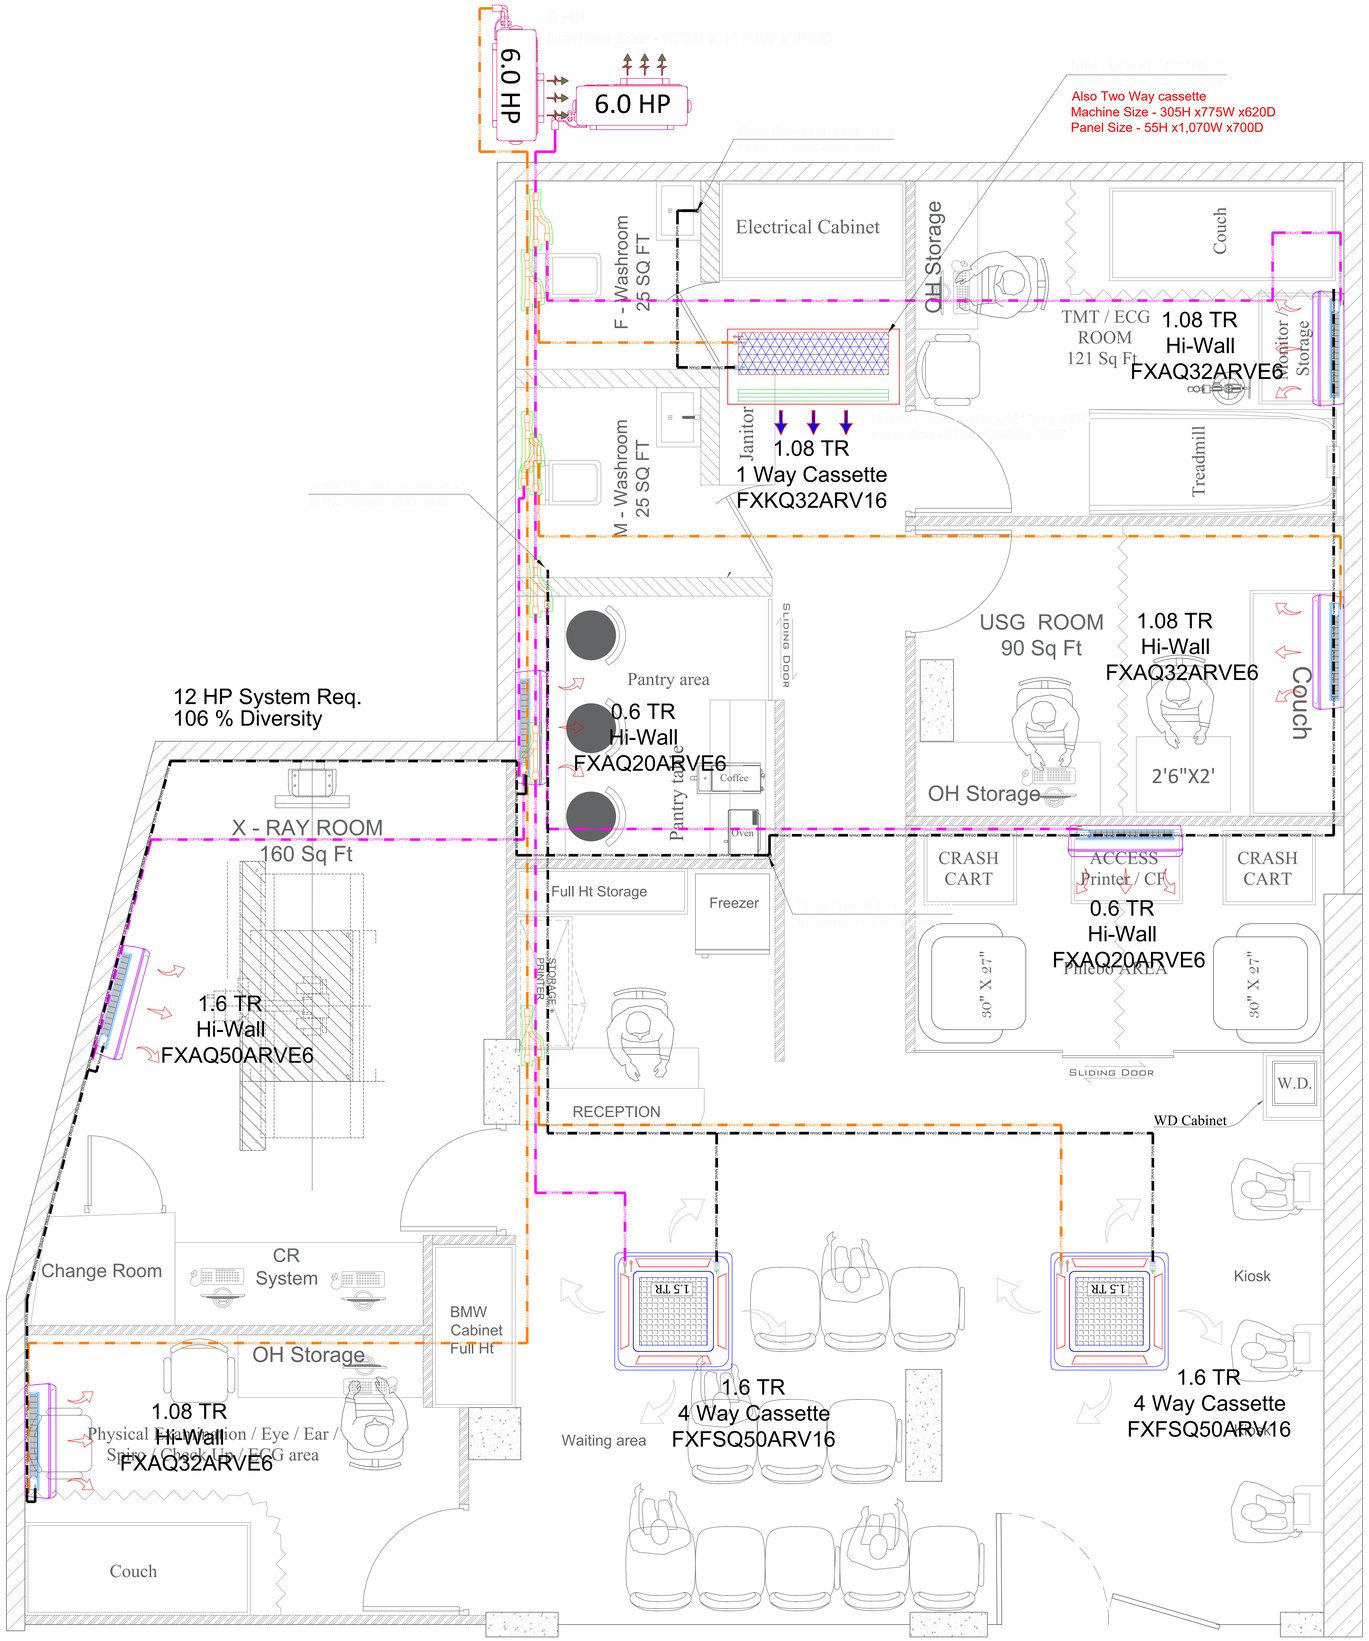

REVISIONS

REV.	DATE	DESCRIPTION
R0	22.05.2026	Issued For Approval

CLIENT NAME :-

Lalpath lab

SITE ADDRESS :-

Shop No 4, Anant CHS, opposite Vijay Sales, Sector 4, Kharghar, Navi Mumbai, Panvel, Maharashtra 410210

AEON Airconditioning Solutions.
Complete Airconditioning Solutions.
Office No. 108 & 109, Devashree Garden Commercial Complex, R.W. Sawant Marg, Above Sheetal Dairy, Rutu Park, Thane - 4000601, Maharashtra.
E- asim.shaikh@aeonacsolutions.com
Phone - 9322334106 / 9322334108

TITLE:

HVAC Layout for Lalpath Lap_Kharghar

DRAWN	ZIYAN.M		
CHECKED			
SCALE	NTS		
DATE	22.05.2026		
PAPER SIZE	A3	DRAWING NO.	01