
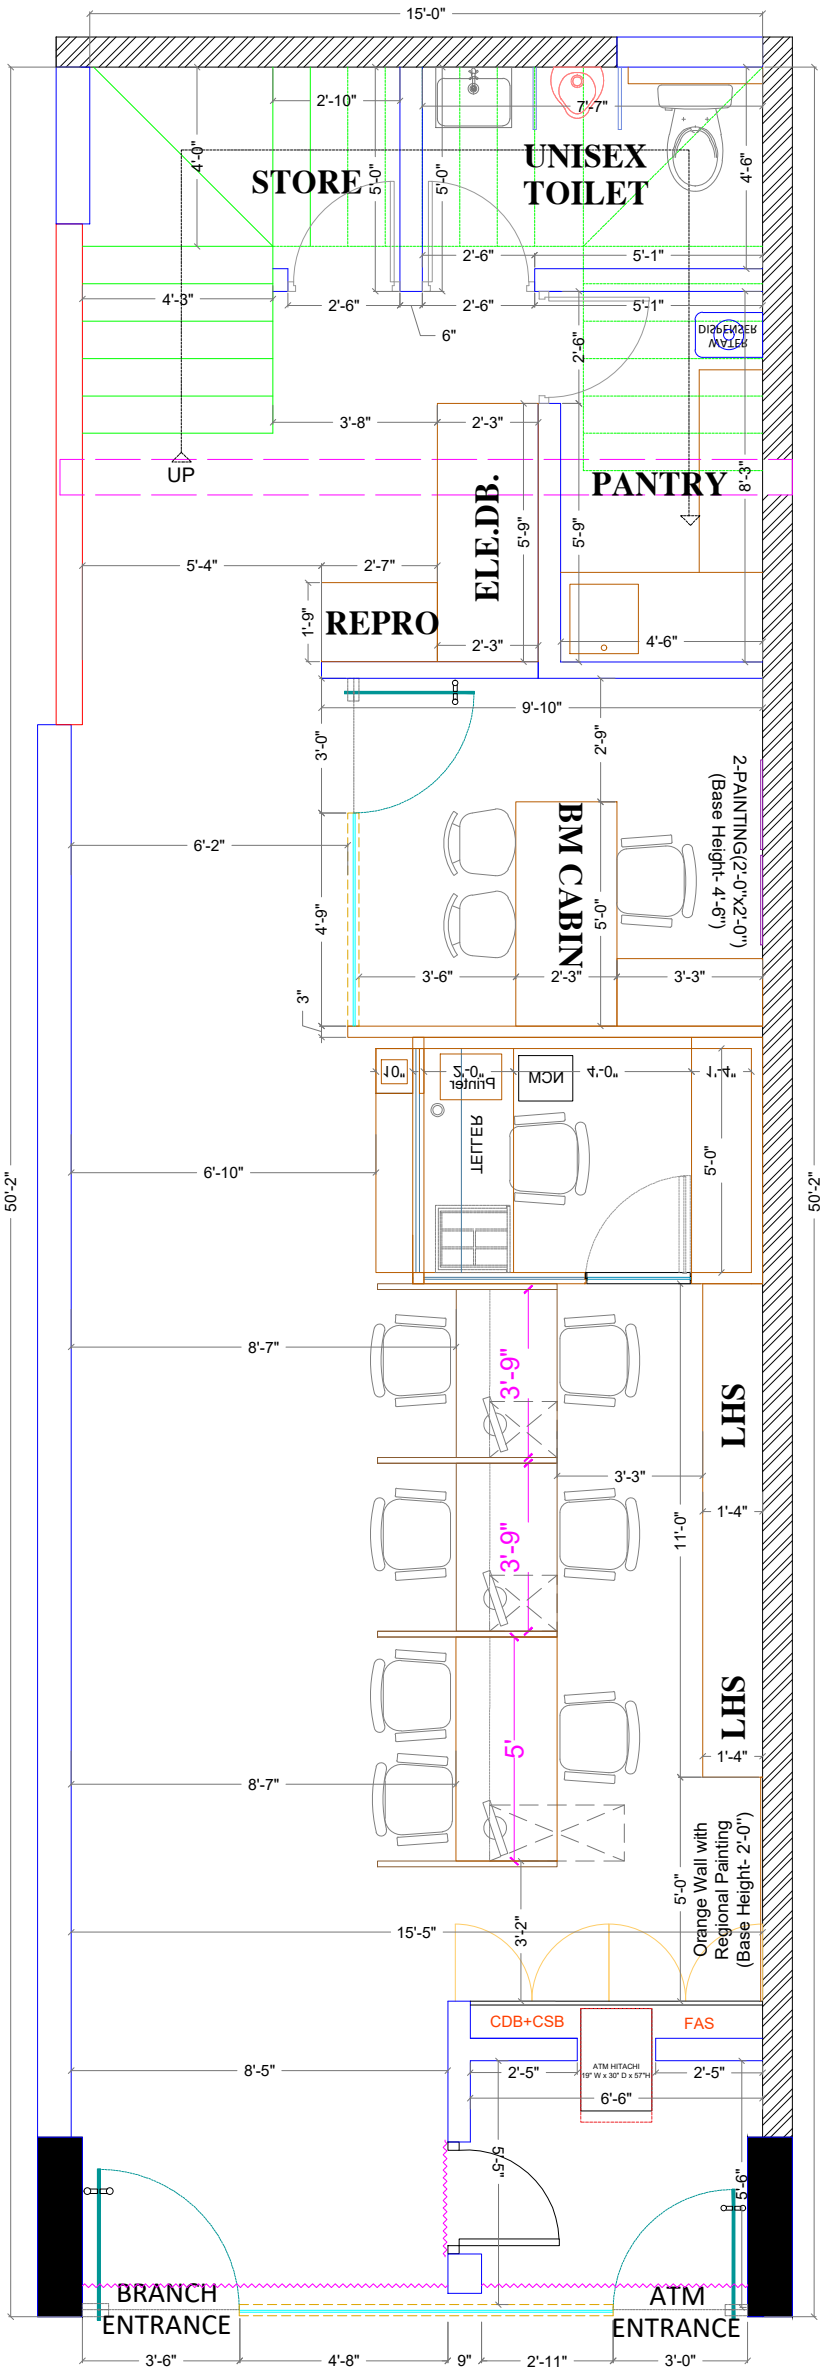


GROUND FLOOR
AREA 750 .75 SQFT

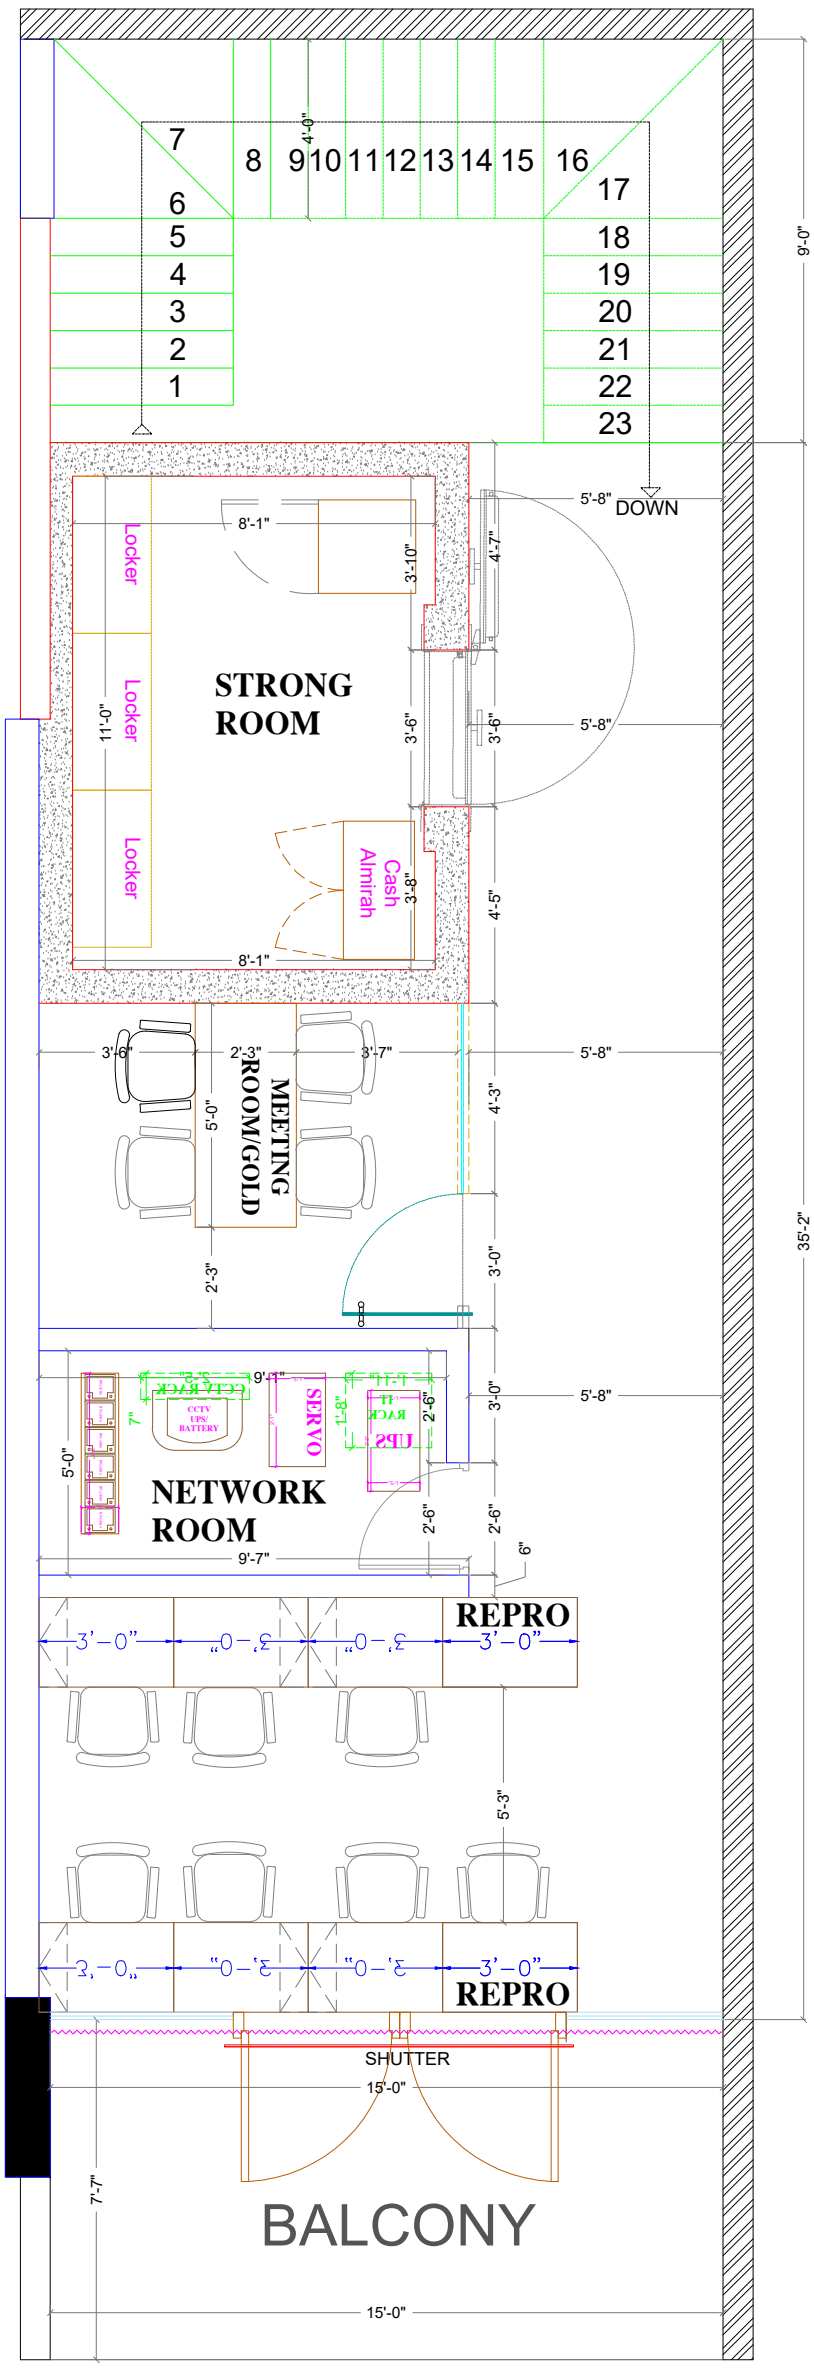

FIRST FLOOR
AREA 555.75 SQFT

PROJECT:

KOPARKHAIRA BANK BRANCH

DRAWING TITLE :	CHECK BY :	DRAWN BY :	STATUS :
UPPER FLOOR LAYOUT	GOPAL SINGH	AR. MANGALDEEP JANGIR	PROPOSAL
NOTE :	**DEALT BY :**	SCALE:	
CARPET AREA :		NTS	
750+555=1305 SQFT		DATE: 04-09-2026	**DRAWING NO :**