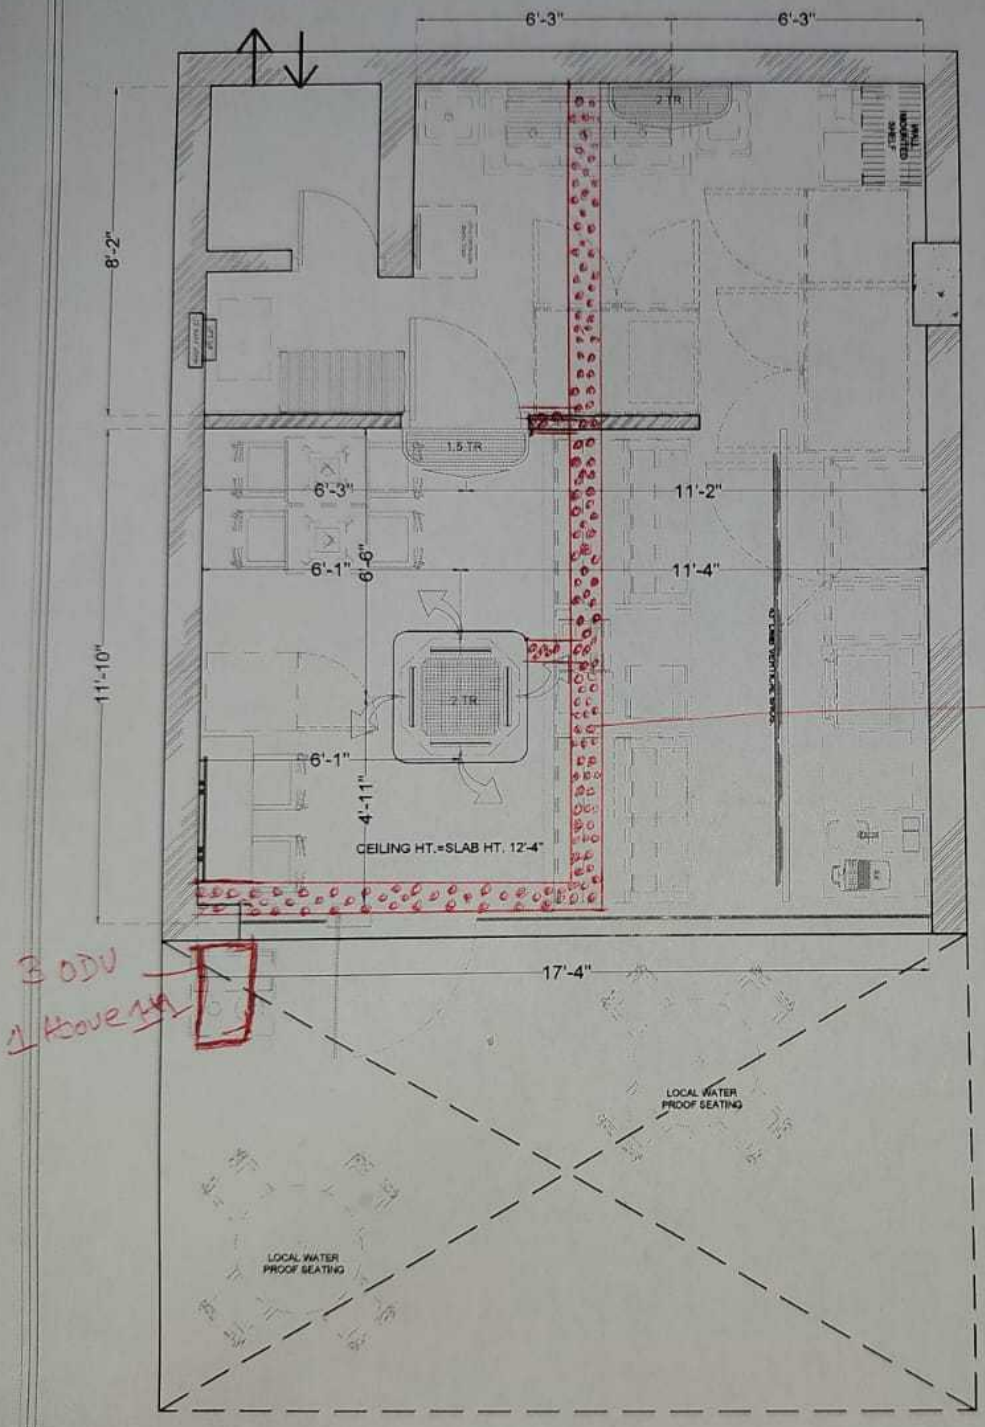


	AREA IN SQFT.
AREA	353
FRONT AREA	206
TONNAGE	3.5 TR
SQ.FT/TR	58.86
BACK AREA	116
TONNAGE	2 TR
SQ.FT/TR	58.00
TOTAL FLOOR	16
TYPE OF STRUCTURE	RCC
HEIGHT OF FLOOR	12'-4"
SW FLOOR	GROUND FLOOR
OD DISTANCE	25'-0"
TOTAL TONNAGE	5.50
SQ.FT/TR	64.18

SITE:
LODHA SPLENDORA
THANE

DRAWING TITLE :
AC LAYOUT

MADE BY	LATIKA
DATE	29-08-25
R0	00

SUBWAY
EVERSUB India Pvt Ltd