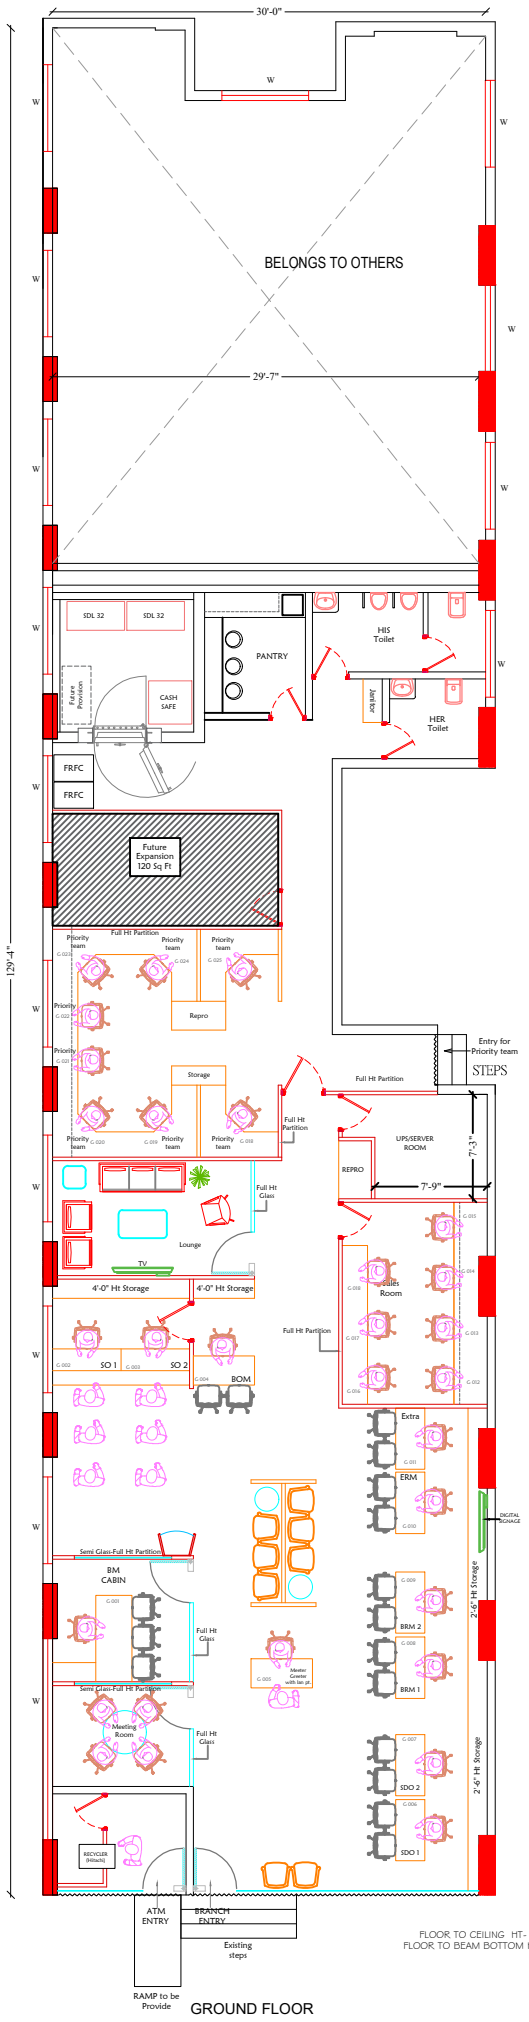

Proposed Layout - Hope Farm, Whitefeild Branch, Bangalore (RL - New Rollout)

Ground floor : 2500 Sq Ft

ELEC. METER ROOM DISTANCE FROM PROPOSED SITE : - MTR.

AC OUTDOOR UNIT LOCATION : -

DG LOCATION : -

FRONT SIGNAGE LENGTH WITH PIC : -

LONGITUDE/LATITUDE: -

BUSINESS HEAD'S SIGNATURE

ATM HEAD SIGNATURE:

BRANCH ADDRESS

Total Carpet Area :2500 Sq Ft

N

DATE :08-05-2024

Scale : Nts.

ALL DIMENSION ARE IN FEET & INCHES.

DRN BY : ADIT | CHK BY :

kotak

KOTAK MAHINDRA BANK
C. R. E. M.

Kotak infinity,
Bldg - 21, 5th floor, zone - II
Mulund link road, Malad (East)
Mumbai-400 097