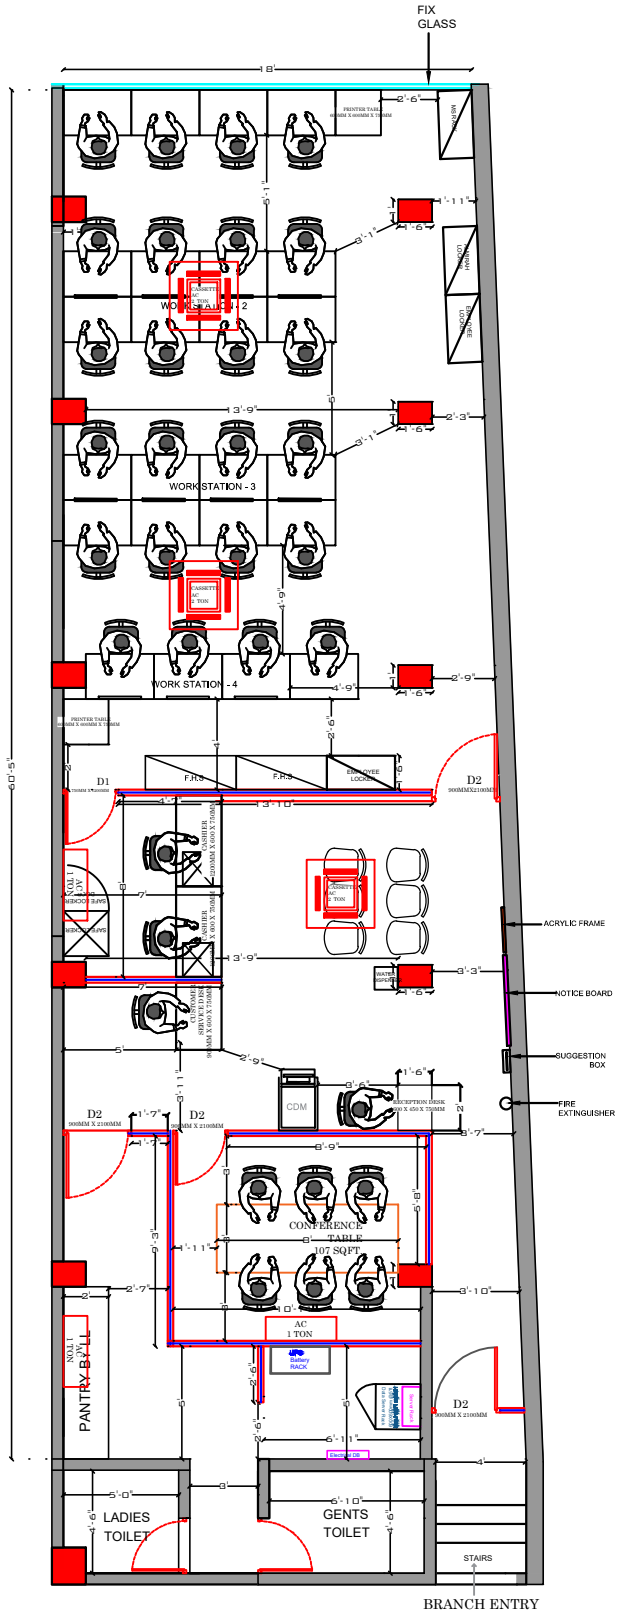


●	CASHIER DESK	2 NOS.
●	WORK STATION	24 NOS.
●	MEETING TABLE	1 NOS.
●	CUSTOMER SERVICE DESK	1 NOS.
●	EMPLOYEE LOCKER	2 NOS.
●	MS RACK	1 NOS.
●	ALMIRAH	1 NOS.
●	FHT STORAGE	2 NOS.

	ALUMINUM PARTITION
	FIX GLASS

NOTE : KINDLY CHECK ALL DIMENSION ON SITE BEFORE EXECUTION.

AREA 1270 SQFT
FURNITURE LAYOUT - ALIPURDAUR
BAJAJ ACTION 4

REVISED LAYOUT AS PER NEW SFR- R1

ALIPURDAUR	DESIGNED BY	SANJAY	NORTH
FURNITURE LAYOUT	APPROVED BY		
	DATE	27-11-23	
BAJAJ FINANCE LIMITED	DRG.NO.		
	REV. 1		

Ideas Infratech India Private Limited