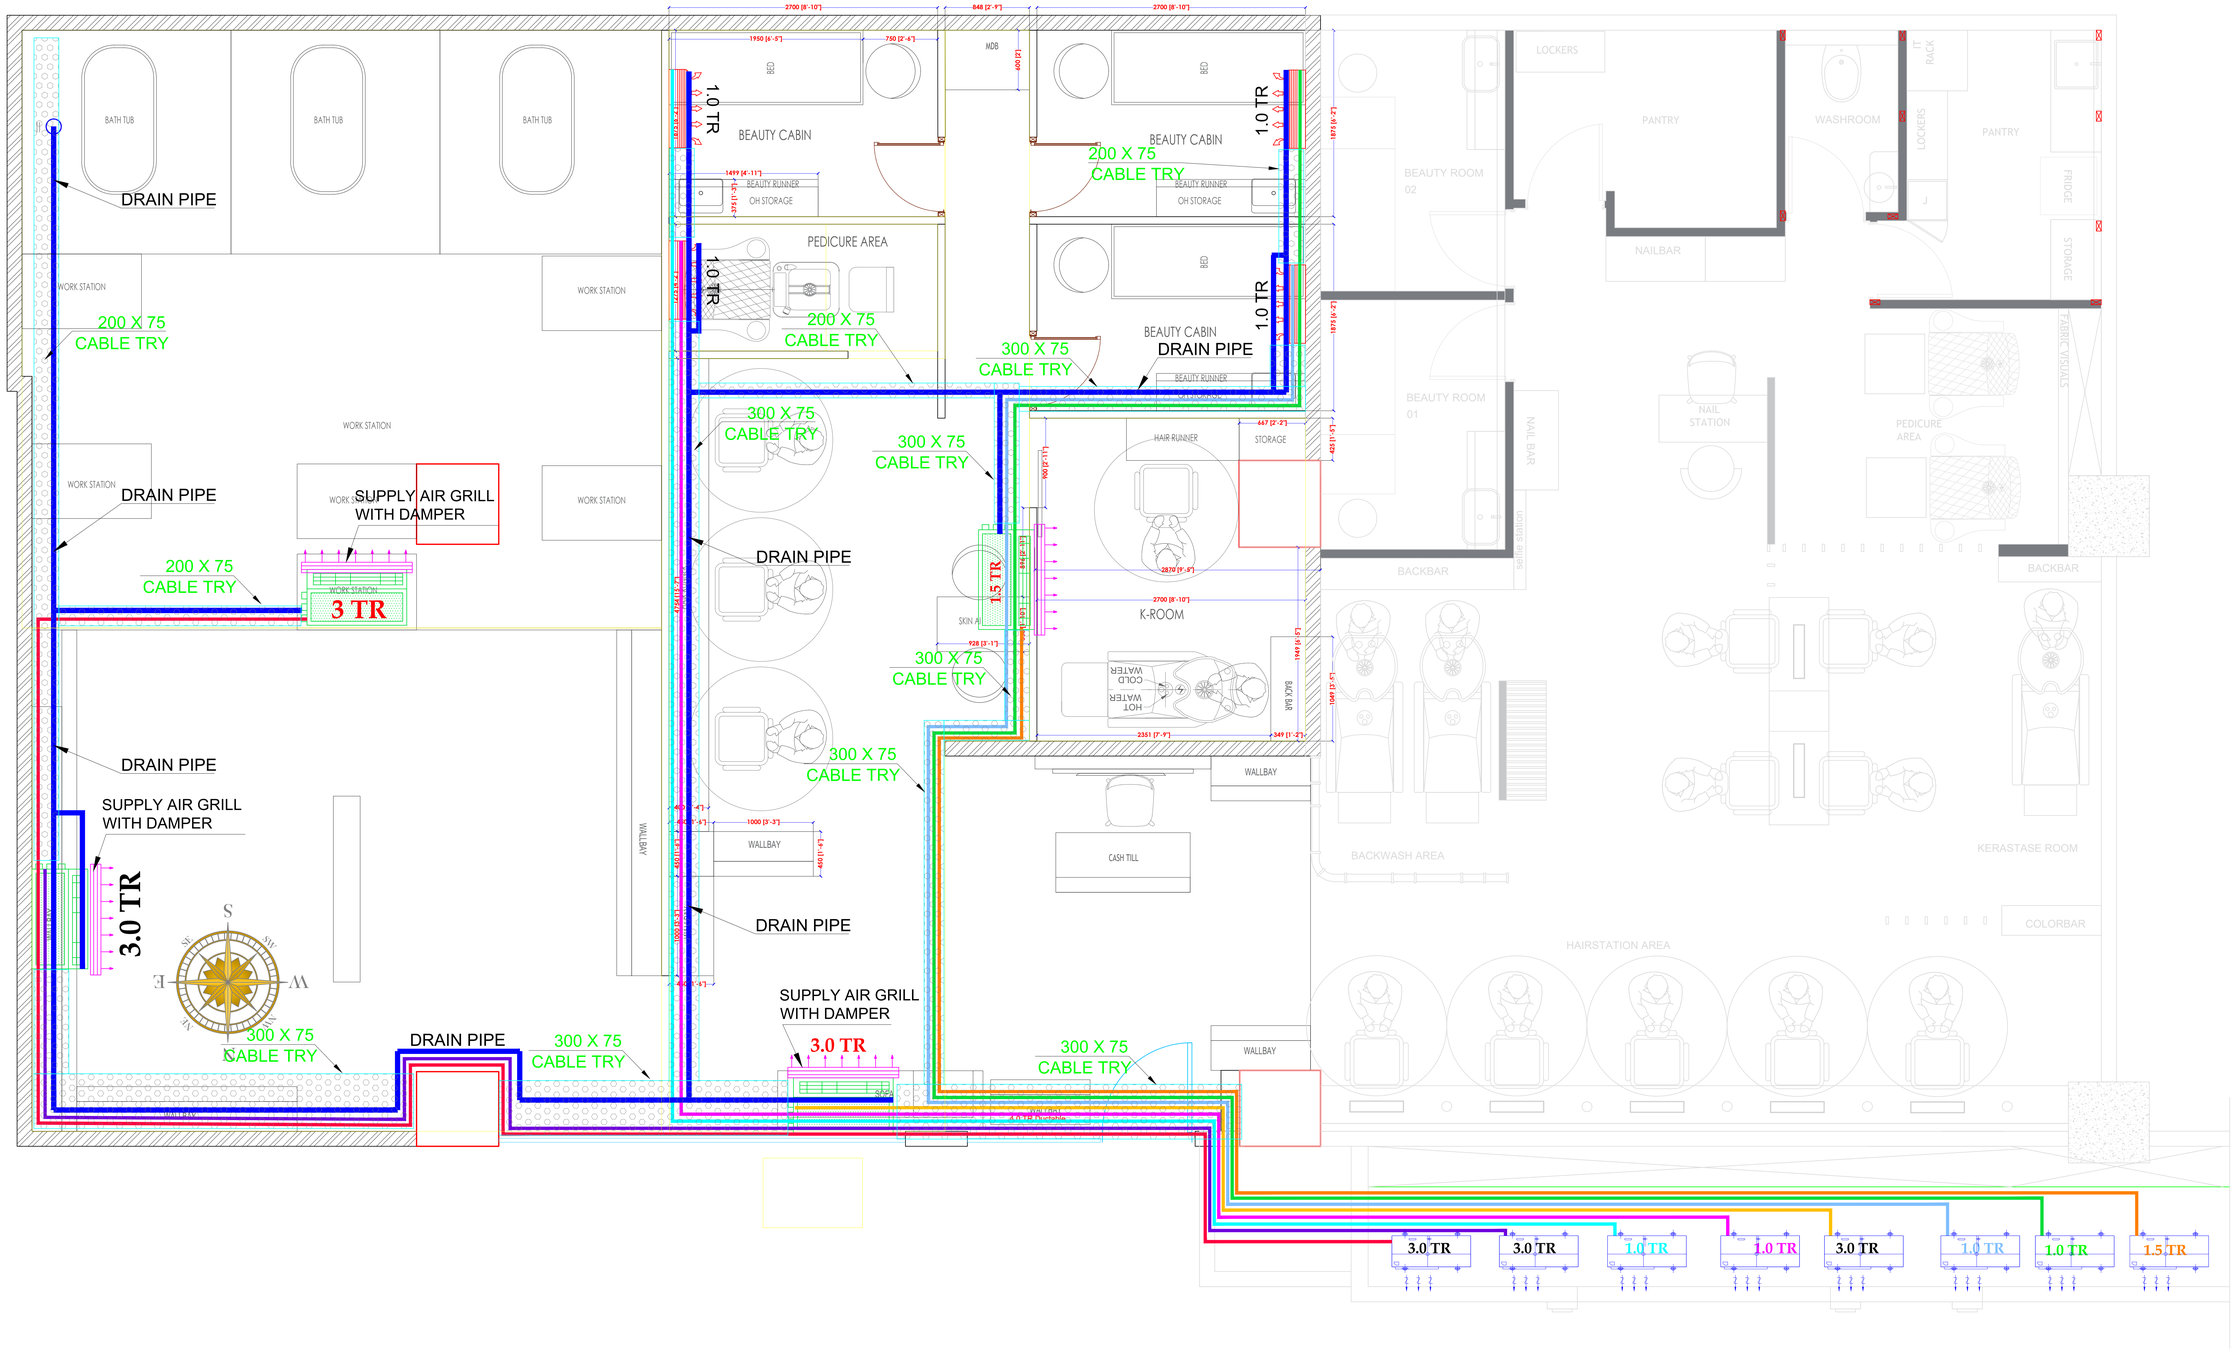


DIRECTION :

FLOOR BEAM HT:

FLOOR TO SLAB HT: MM

TOTAL AREA: 1375 Sq Ft

TITEL : FURNITURE LAYOUT

DRAWN BY: PRACHI

CHECKED BY:

REVISION NO: R0

DIM : MM

SCALE :NTS

CLIENT NAME : ENRICH

LOCATION: POWAI DELPHI

DATE- 23/09/2026

enrich