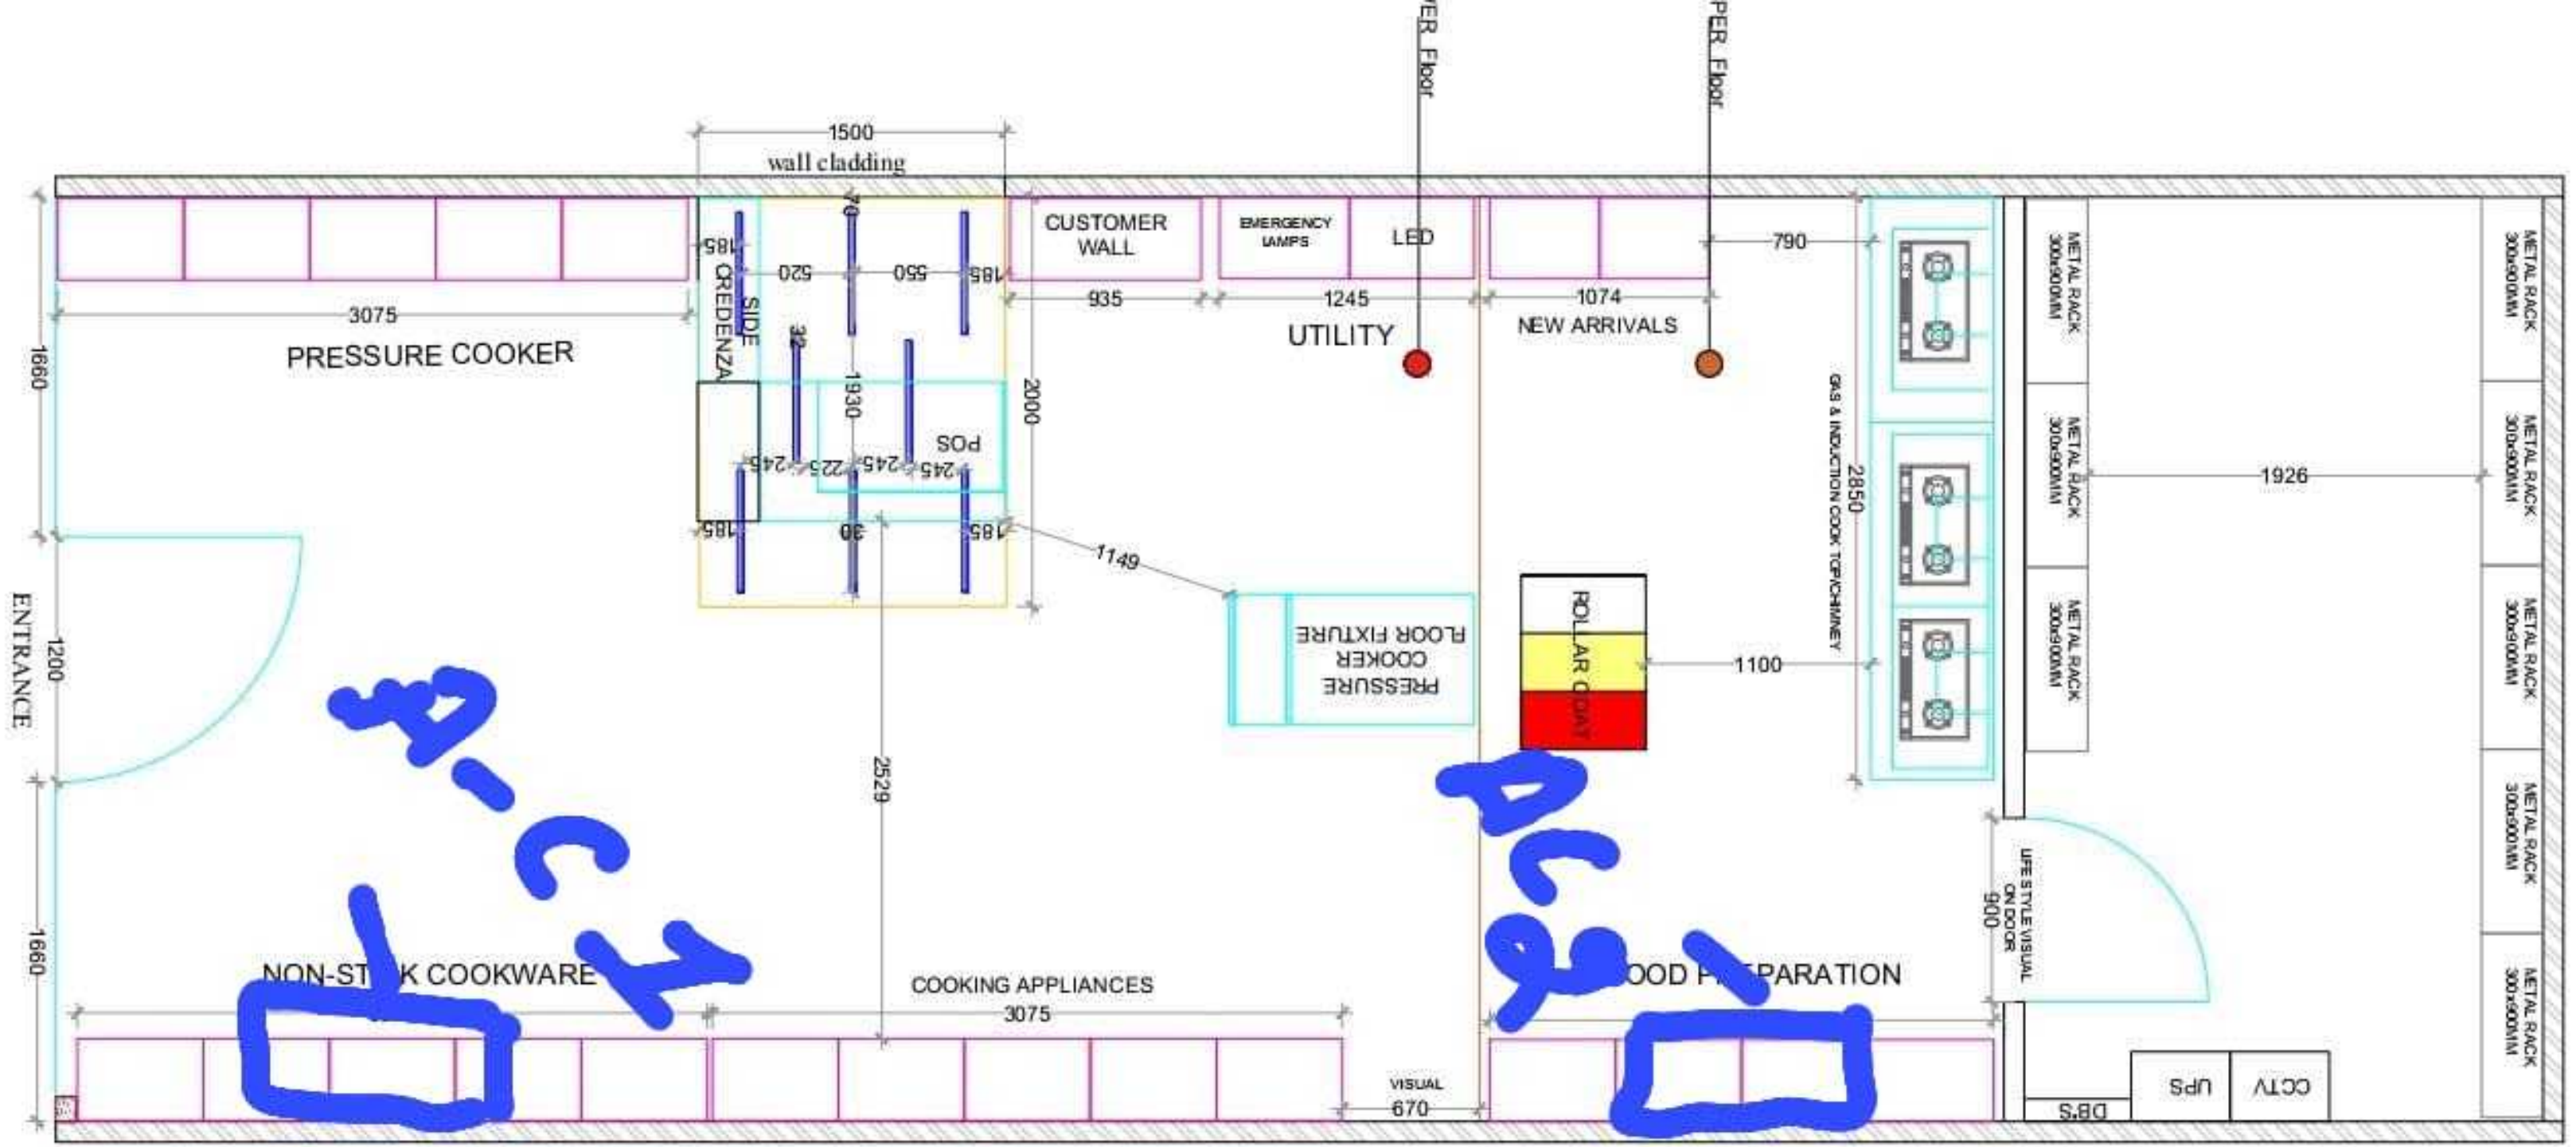

1500
wall cladding
CUSTOMER WALL
EMERGENCY LAMPS
LED
790
935
1245
1074
3075
PRESSURE COOKER
UTILITY
NEW ARRIVALS
SIDE CREDENZA
POS
1930
2000
1660
1200
ENTRANCE
1149
PRESSURE COOKER FLOOR FIXTURE
ROLLAR COAT
1100
2850
GAS & INDUCTION COOK TOP/CHIMNEY
1926
METAL RACK 300x900MM
LIFE STYLE VISUAL ON DOOR
900
2529
NON-STICK COOKWARE
COOKING APPLIANCES
3075
FOOD PREPARATION
VISUAL
670
DB'S
UPS
CCTV