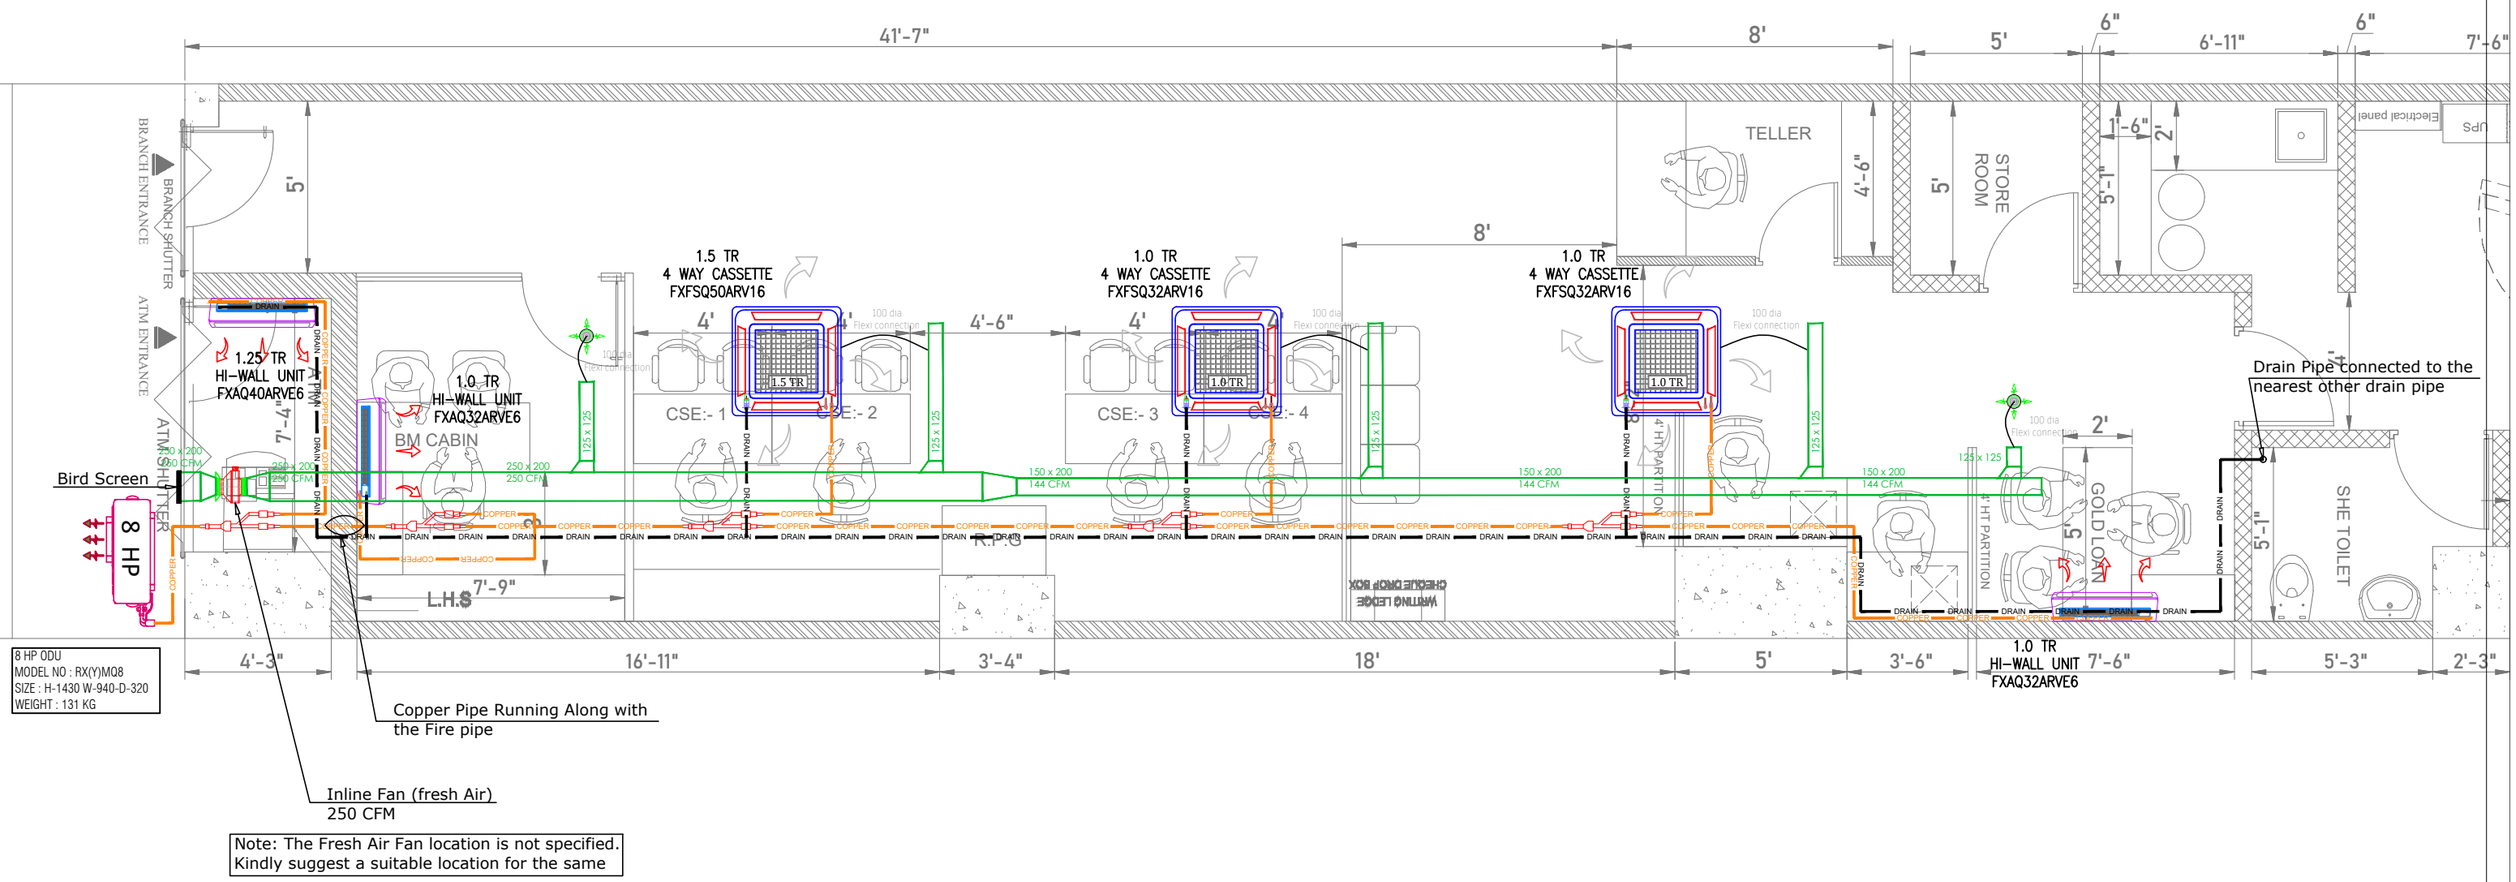

CLIENT NAME :-

Bandhan Bank

SITE ADDRESS :-

Palm Beach Galleria, Ground Floor, Shop No.-12, Sector-19D, Palm Beach Road, Vashi, Navi Mumbai, Maharashtra - 400703

AEON Airconditioning Solutions.

Complete Airconditioning Solutions.

Office No. 108 & 109, Devashree Garden Commercial Complex, R.W. Sawant Marg, Above Sheetal Dairy, Rutu Park, Thane - 4000601, Maharashtra.

E- asim.shaikh@aeonacsolutions.com

Phone - 9322334106 / 9322334108

TITLE:

HVAC Layout For Bandhan Bank_Vashi Branch

DRAWN	ZIYAN.M		
CHECKED			
SCALE	NTS		
DATE	12.03.2026		
PAPER SIZE	A3	DRAWING NO.	01

REVISIONS

REV.	DATE	DESCRIPTION
R0	12.03.2026	Issued for Approval