
URE PLAN

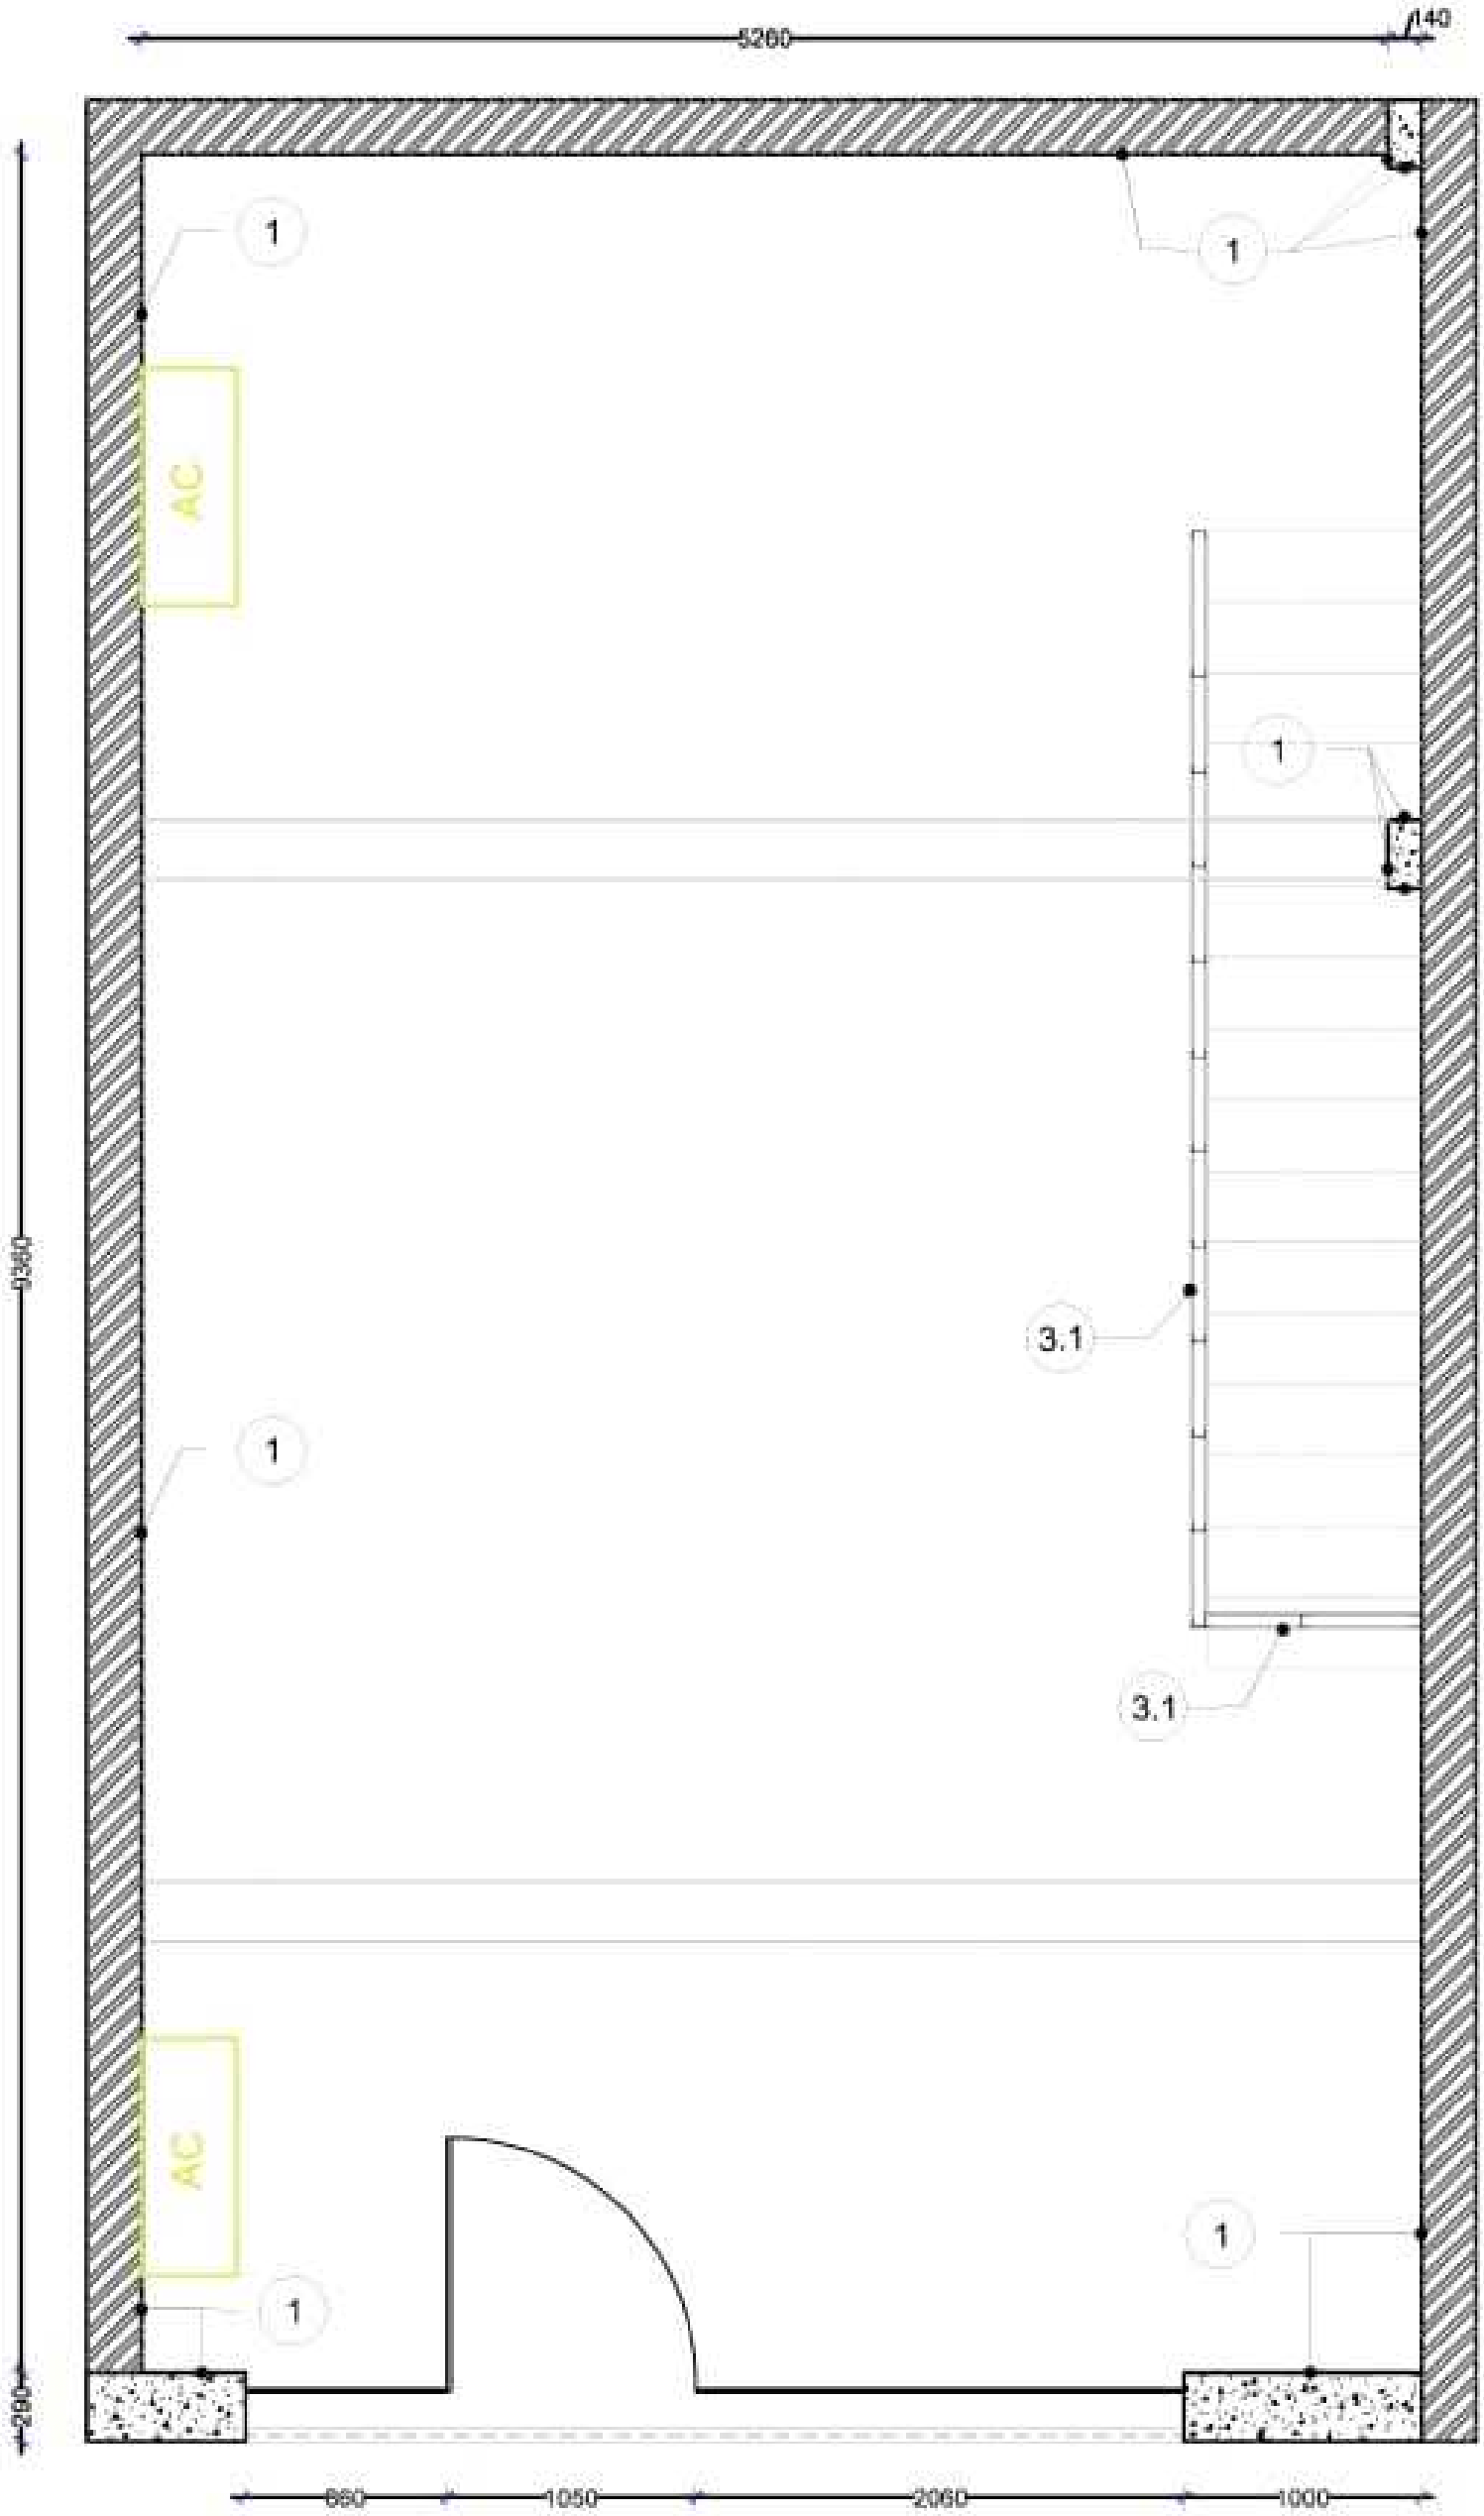

GROUND FLOOR PLAN

ION PLAN