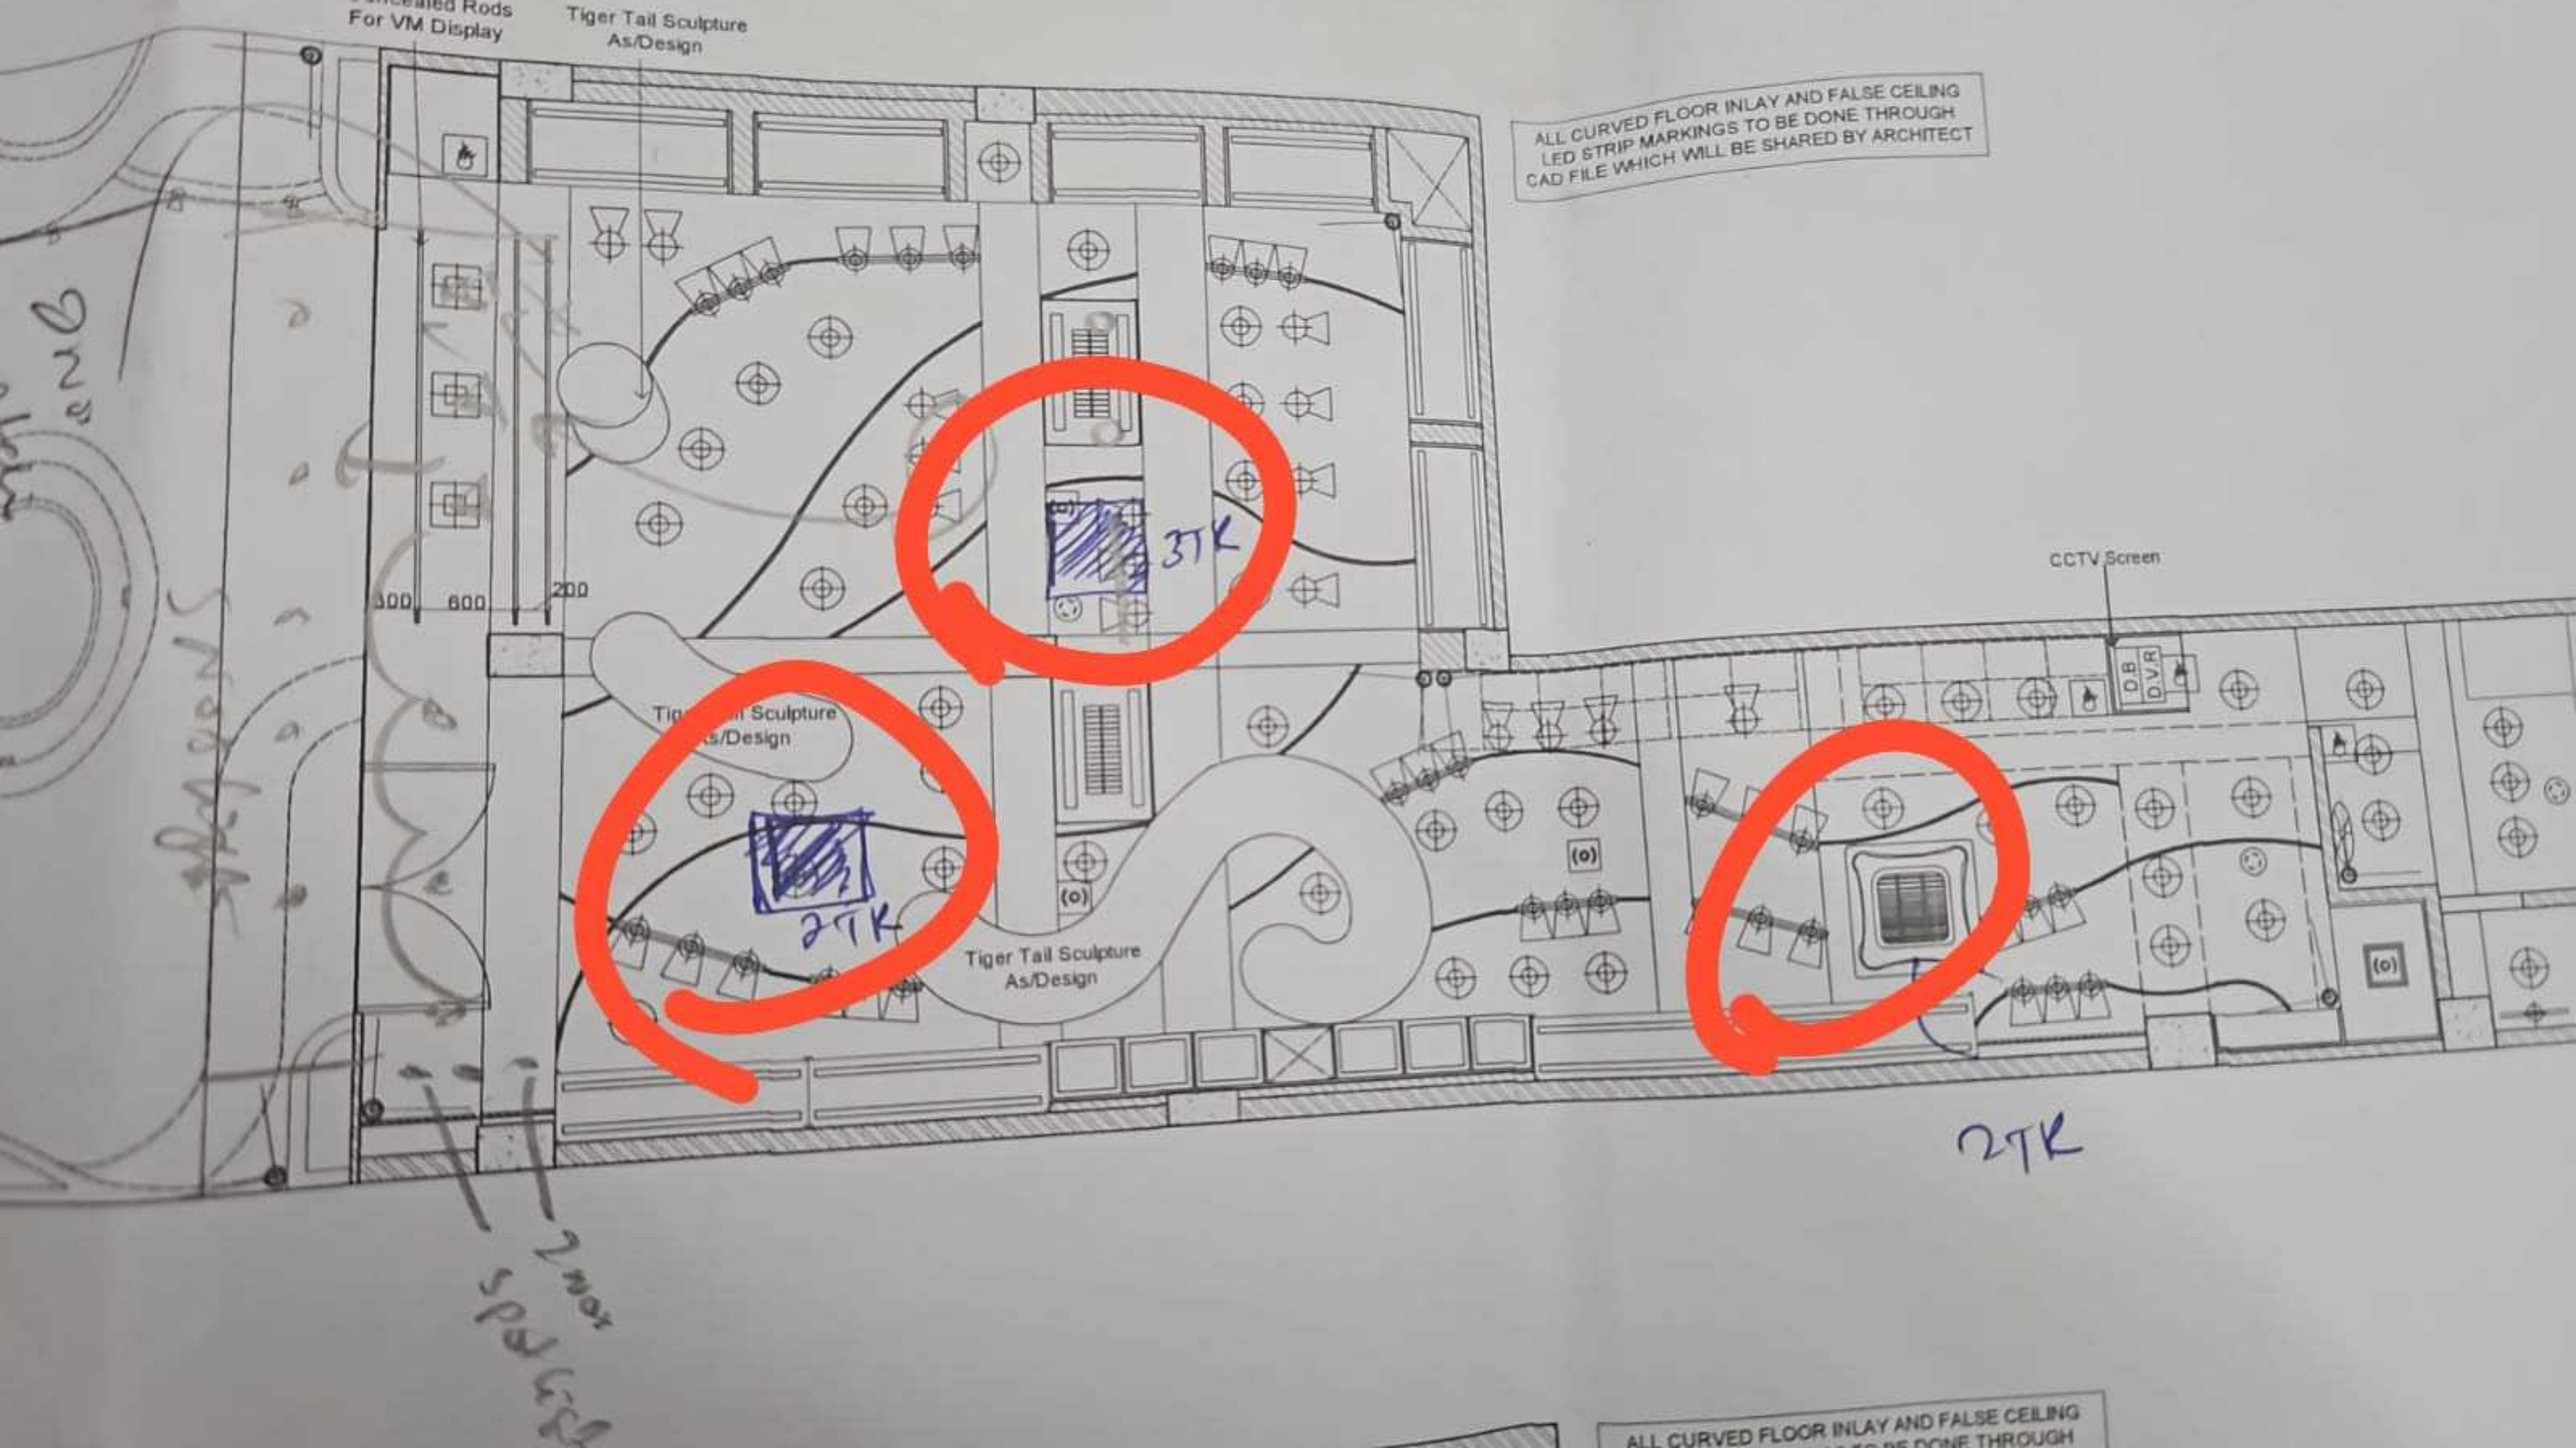

Concealed Rods
For VM Display
Tiger Tail Sculpture
As/Design
ALL CURVED FLOOR INLAY AND FALSE CEILING
LED STRIP MARKINGS TO BE DONE THROUGH
CAD FILE WHICH WILL BE SHARED BY ARCHITECT
3TK
2TK
CCTV Screen
DB
DVR
Tiger Tail Sculpture
As/Design
2TK
ALL CURVED FLOOR INLAY AND FALSE CEILING