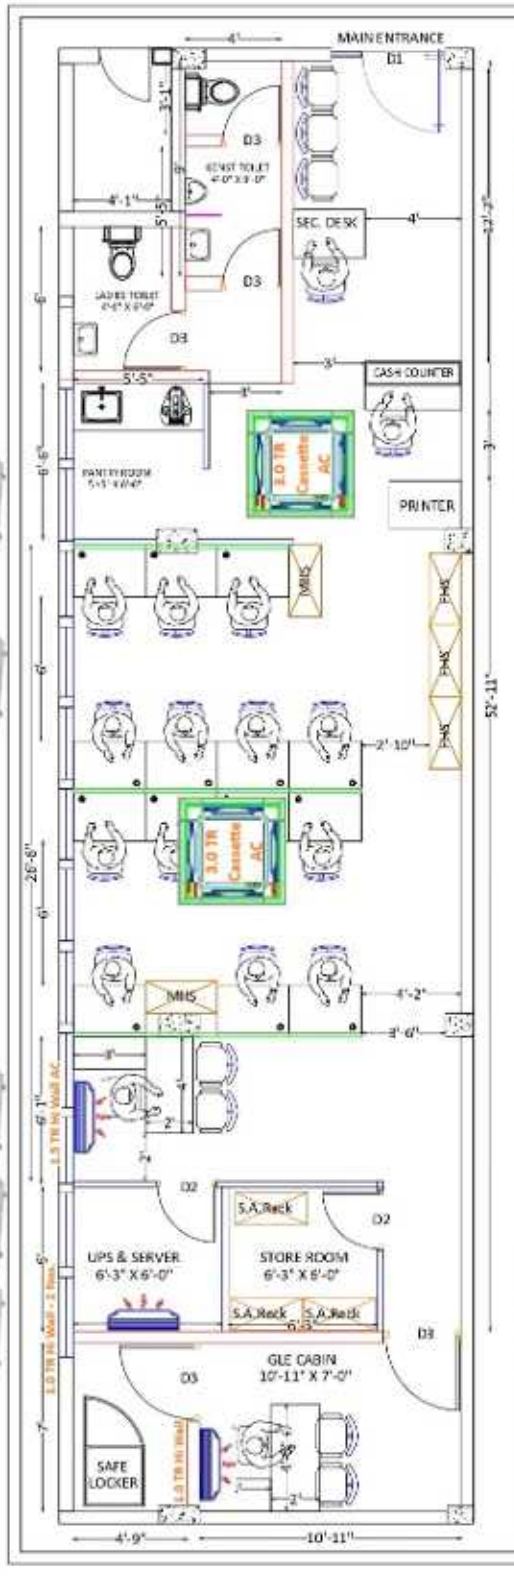


OPTION 2

FALSE RCC CEILING HEIGH	- 9' 6"
BOTTOM OF BEAM HEIGHT	- 7' 11"
ROLLING SHUTTER OPEN HEIGHT	- 8'0"
WINDOW LINTEL HEIGHT	- 9' 0"
WINDOW SILL HEIGHT	- 3' 0"

LEGENDS:-

FURNITURE LEGENDS

S.N	NAME	FURNITURE SIZE	QTY
1	Director Desk	6'-0" x 3'-0" x 2'-6"	01 no.
2	Senior Manager	5'-0" x 2'-6" x 2'-6"	04 no.
3	Executive Workstation	5'-0" x 2'-6" x 2'-6"	11 no.
4	6 Seater Workstation	6'-0" x 2'-6" x 2'-6"	03 no.
5	Open Desk	5'-0" x 2'-6" x 2'-6"	02 no.
6	Meeting Room	10'-0" X 5'-0"	01 no.
7	Side Office Table	4'-0" x 2'-6" x 2'-6"	01 no.
8	Cash Counter Table	7'-0" x 2'-6" x 3'-6"	01 no.
9	Table with Partition	5'-0" x 2'-6" x 2'-6"	03 no.
10	Supervisor Workstation	5'-0" x 2'-6" x 2'-6"	03 no.
11	Visitors Waiting Lounge	5'-0" x 2'-6" x 2'-6"	01 no.
12	Pantry Lounge	5'-0" x 2'-6" x 2'-6"	01 no.
13	Printer Table	3'-0" x 1'-6" x 2'-6"	01 no.

DOOR LEGEND:-

D1 - FULLY GLAZED DOOR

D2 - PARTLY GLAZED DOOR

D3 - FULLY SOLID DOOR

CARPET AREA - 940 SFT

SITE ADDRESS	M/S., HDB FINANCE SERVICE LIMITED., Ballarie Complex, 1140/1, First floor, Plot No.58, Revenue Colony, Near Post Office, Nagar Pune Road, Shirur - 412210, Maharastra.
	PROPOSED LAYOUT SHIRUR, MAHARASTRA
NOTE:-	ALL MEASUREMENTS IN MM UNLESS OTHERWISE
INFRA MANAGER	
WEST	Mr. PARESH PODHARANA
DESIGN BY:-	HDBFS - INFRA TEAM